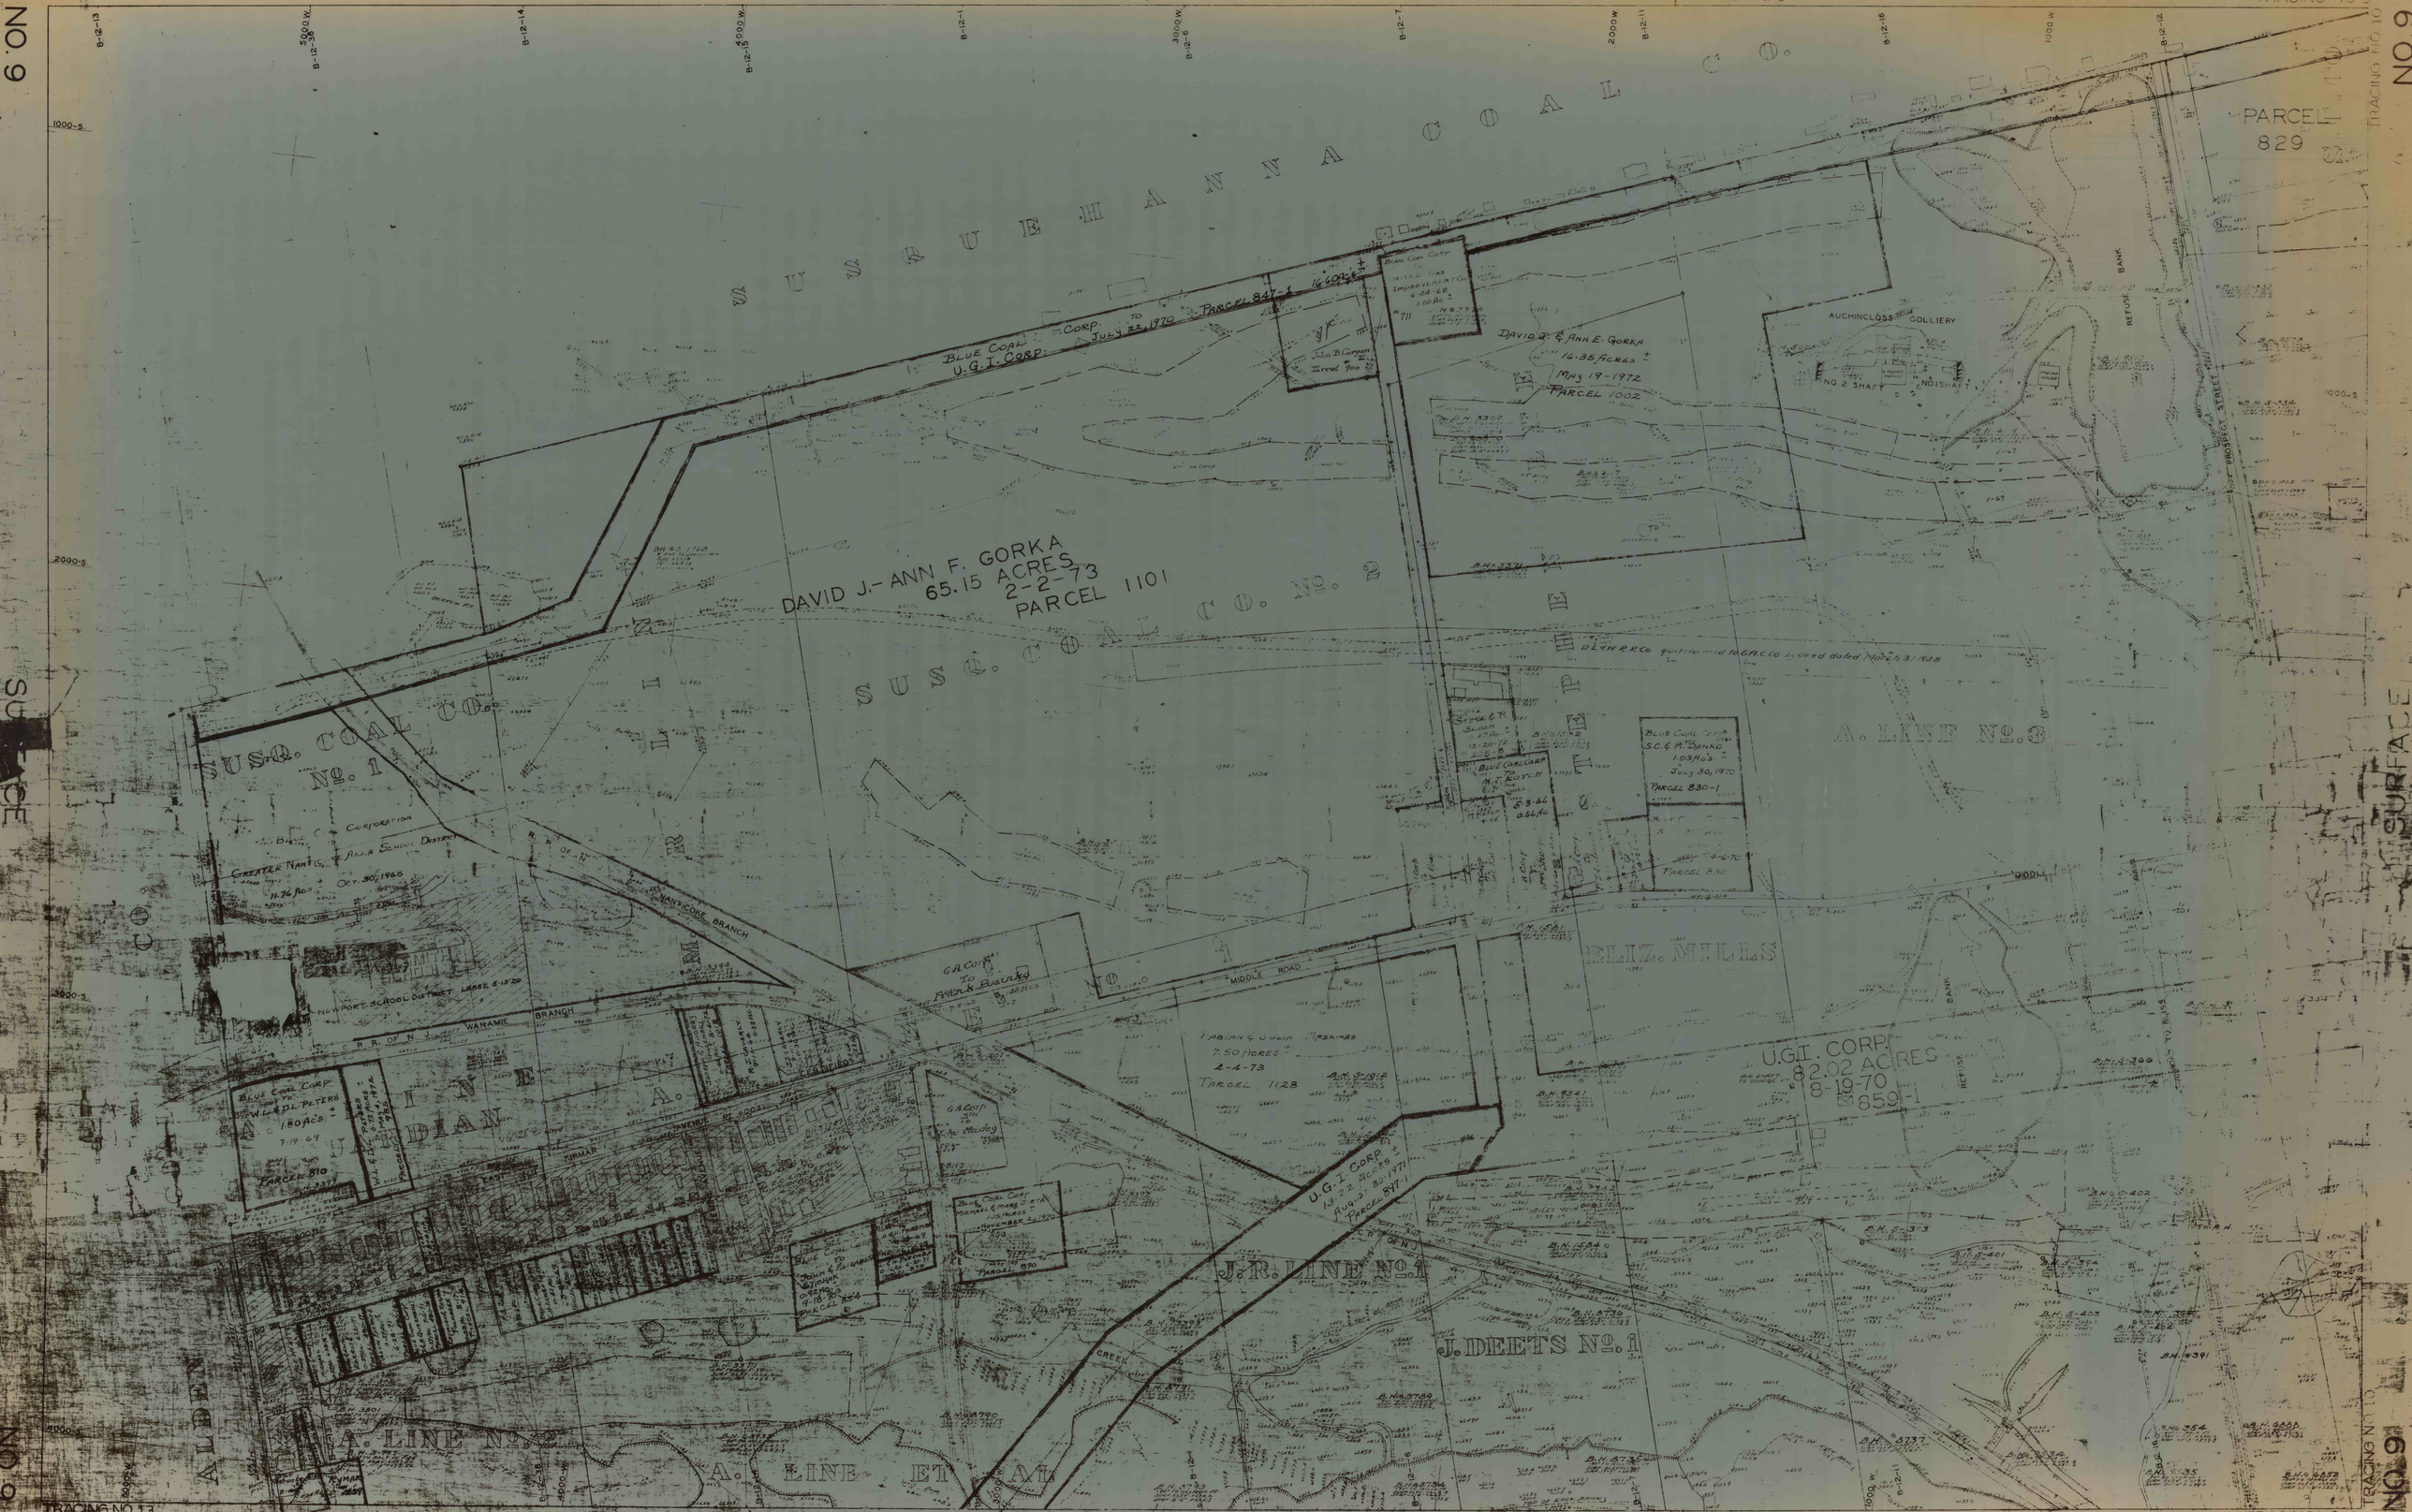

SUSQUEHANNA COAL CO.
PARCEL 829
DAVID J.- ANN F. GORKA
65.15 ACRES
2-2-73
PARCEL 1101
SUSQ. COAL CO. No. 2
SUSQ. COAL CO. No. 1
A. LINE No. 3
ELIZ. MILLS
U.G.I. CORP.
82.02 ACRES
8-19-70
859-1
J.R. LINE No. 1
J. DEETS No. 1
A. LINE No. 2
A. LINE ET AL
ALDEN
AUCHINCLOSS COLLIERY
NO 2 SHAFT
NO 1 SHAFT
REFUSE BANK
PROSPECT STREET
MIDDLE ROAD
WANAMIE BRANCH
NANTICOKE BRANCH
DAVID J. & ANN E. GORKA
16.35 ACRES
MAY 19-1972
PARCEL 1002
BLUE COAL CORP. TO U.G.I. CORP. JULY 22, 1970 PARCEL 847-1
FABIAN & JULIA MASKINAS
7.50 ACRES
4-4-73
PARCEL 1128
U.G.I. CORP.
13.22 ACRES
AUG. 30, 1971
PARCEL 847-1
BLUE COAL CORP. TO GREATER NANTICOKE AREA SCHOOL DISTRICT
OCT. 30, 1968
NEWPORT SCHOOL DISTRICT LEASE 5-13-70
BLUE COAL CORP. TO W.L. & D.L. PETERS
1.80 ACS
7-19-69
PARCEL 810
BLUE COAL CORP. TO JOHN & ELIZABETH
PARCEL 854
BLUE COAL CORP. TO MICHAEL & MARY JURTA
NOVEMBER 2, 1970
PARCEL 870
BLUE COAL CORP. TO S.C. & M. DANKO
1.03 ACS.
JULY 30, 1970
PARCEL 830-1
PARCEL 830
TRACING NO. 13
TRACING NO. 10