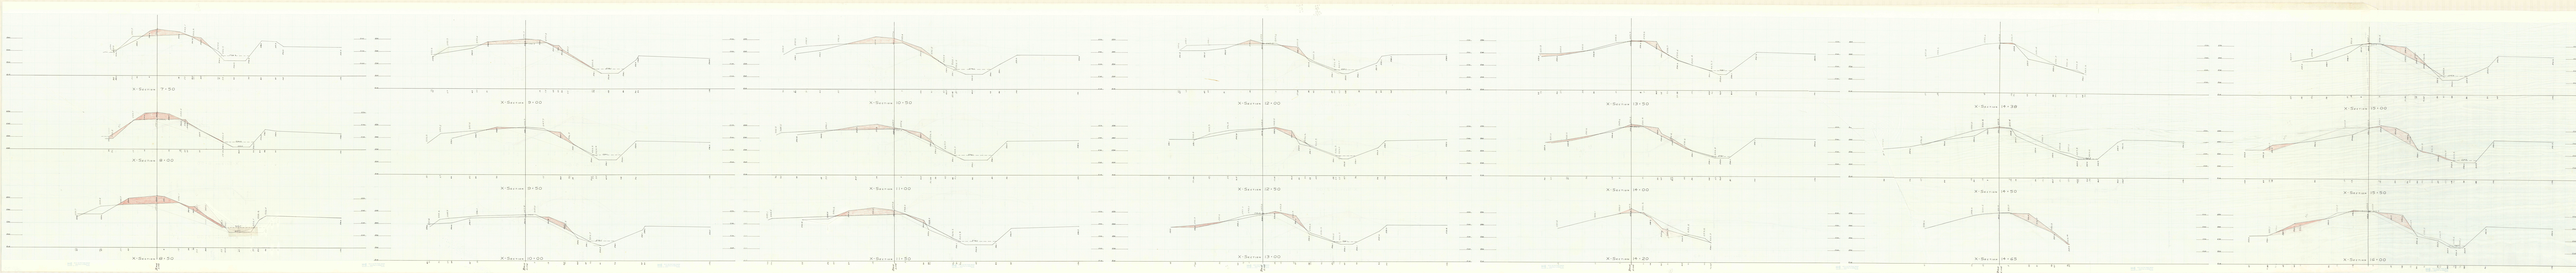
X-Section 7+50
X-Section 8+00
X-Section 8+50
X-Section 9+00
X-Section 9+50
X-Section 10+00
X-Section 10+50
X-Section 11+00
X-Section 11+50
X-Section 12+00
X-Section 12+50
X-Section 13+00
X-Section 13+50
X-Section 14+00
X-Section 14+20
X-Section 14+38
X-Section 14+50
X-Section 14+85
X-Section 15+00
X-Section 15+50
X-Section 16+00