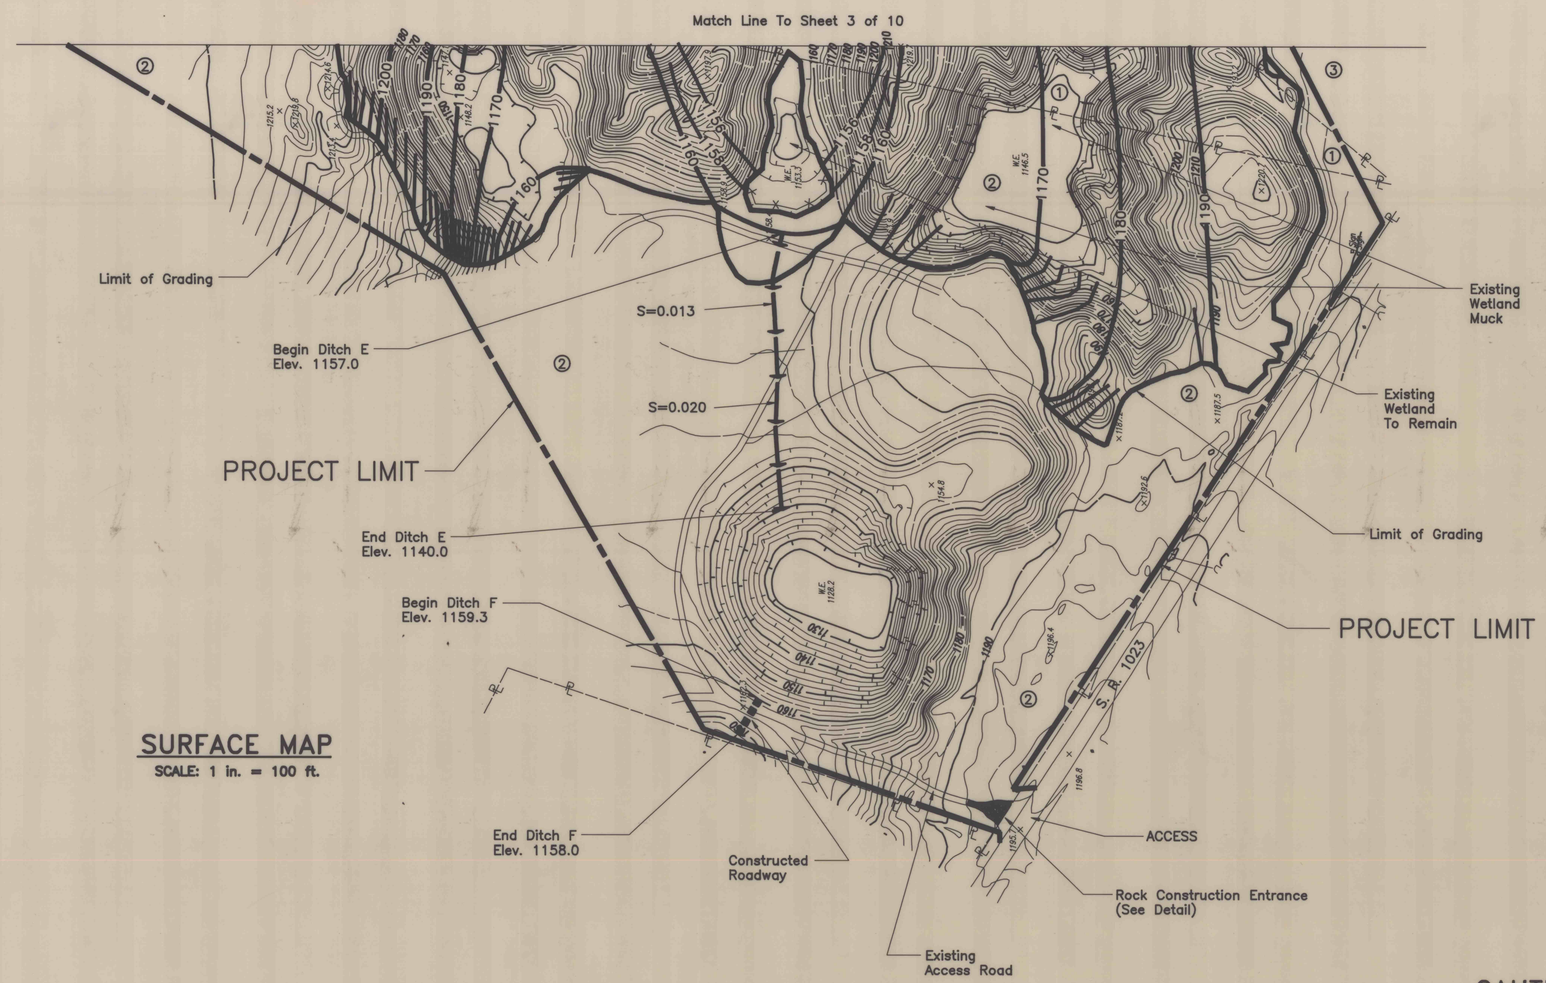

SURFACE MAP

SCALE: 1 in. = 100 ft.

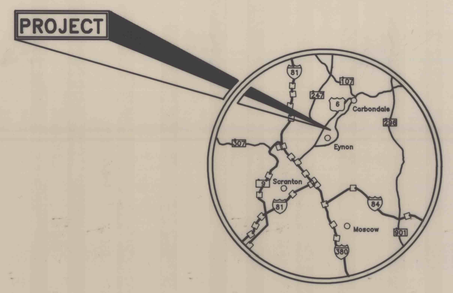

LOCATION MAP

SCALE: 1 in. = 9 mi.

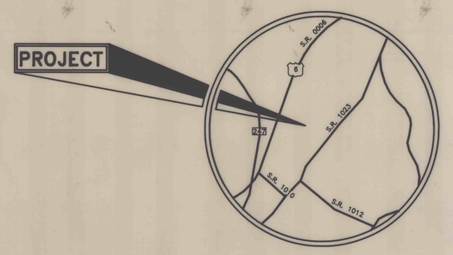

VICINITY MAP

SCALE: 1 in. = 1 mi.

SURFACE OWNERS:

1. Allied Ventures Inc.
   Scranton–Carbondale Hwy.
   Eynon, PA 18403
2. Department of Environmental Resources
   Bureau of State Parks
   8th. Floor–Rachel Carson State Office Building
   Harrisburg, PA 17105–8551
3. Joseph and John Rudalavage
   Eynon Road
   Eynon, PA 18403
4. D and L Realty
   400 Mill St.
   Dunmore, PA 18512
5. Anthony Domiano
   1 Domiano Drive
   Eynon, PA 18403
6. Carl and Catherine Wisnesky
   Rt. 292, RR #1, Box 130
   Falls, PA 18615
7. Archbald Borough
   400 Church St.
   Archbald, PA 18403
8. Cabuka Inc.
   c/o Sam Boccadori
   522 Main St.
   Eynon, PA 18403

LEGEND:

- PROJECT LIMIT
- LIMIT OF GRADING
- FILTER FABRIC FENCE
- EXISTING 2' CONTOURS
- EXISTING 10' CONTOURS
- PROPOSED CONTOURS
- WILDLIFE HABITAT
- APPROXIMATE PROPERTY LINE
- TRAPEZOIDAL DITCH
- PARABOLIC DITCH
- SLOPES

PUBLIC UTILITY ACT 287

—W— WATER LINE — Pennsylvania Gas and Water Co.
Bridge Street
Scranton, PA 18503

CAUTION

THE CONTRACTOR IS CAUTIONED ABOUT POSSIBLE SLOPES LOCATED WITHIN THE PROJECT. THEREFORE, THE CONTRACTOR SHALL EXERCISE EXTREME CARE IN THE VICINITY OF THE SLOPES WHEN EXECUTING THE ITEMS OF WORK.

THE CONTRACTOR IS CAUTIONED THAT THE STABILITY OF THE SIDEWALLS OF THE STRIP PITS IS UNKNOWN. THEREFORE, THE CONTRACTOR SHALL EXERCISE EXTREME CARE IN THE VICINITY OF THE STRIP PITS BY AVOIDING LARGE SURCHARGE LOADS AND EXCESSIVE VIBRATION LOADINGS.

SPECIAL ATTENTION IN DRAWN TO "SPECIAL REQUIREMENT NO. 10–SAFETY" IN THE CONTRACT DOCUMENTS. THE CONTRACTOR SHALL STRICTLY ADHERE TO THIS REQUIREMENT.

NOTE:

Contour Interval = 2' Unless Otherwise Noted.

Filter Fabric Fence Shown Outside Limits Of Grading For Clarity.

ALL DIMENSIONS AND EXISTING CONDITIONS SHALL BE CHECKED AND VERIFIED BY CONTRACTOR AT THE SITE.

NO.	DATE	REVISION	APPR.

SUBMITTED: Dennis M. Palladino
PROJECT DESIGNER, WILKES–BARRE

APPROVED: Theodore J. Fischer
CHIEF, DESIGN SECTION, WILKES–BARRE

REGISTERED PROFESSIONAL DENNIS M. PALLADINO

COMMONWEALTH OF PENNSYLVANIA
DEPARTMENT OF ENVIRONMENTAL PROTECTION

CONTRACT NO. OSM 35(3752)201.1

BACKFILLING STRIP PITS
NORTH EYNON

ARCHBALD BOROUGH
LACKAWANNA COUNTY, PENNSYLVANIA

LOCATION, VICINITY, AND SURFACE MAPS

DRAWN BY	DATE	DRAWING NO.
D.G.D.	Dec. 19,1995	2 of 10
CHECKED BY: DJG	SCALE: As Shown	