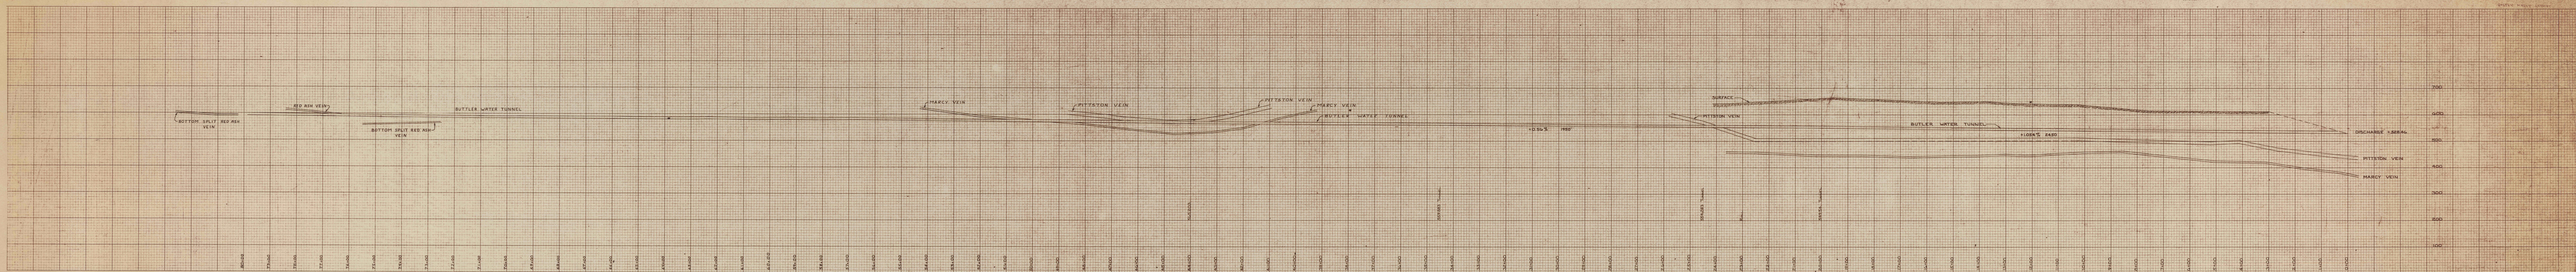
BOTTOM SPLIT RED ASH VEIN
RED ASH VEIN
BUTTLER WATER TUNNEL
MARCY VEIN
PITTSTON VEIN
PITTSTON VEIN
MARCY VEIN
BUTTLER WATER TUNNEL
SURFACE
PITTSTON VEIN
BUTTLER WATER TUNNEL
DISCHARGE PORTAL
PITTSTON VEIN
MARCY VEIN
BOTTOM SPLIT RED ASH VEIN
RED ASH VEIN
MARCY VEIN
MATCH LINE
PITTSTON VEIN
RAILROAD ST.
MARKET ST.
PITTSTON VEIN
MATCH LINE
BROAD ST.
TOMPKINS ST.
WILLIAM ST.
PENNSYLVANIA AVE.
CHURCH ST.
BUTLER ST.
MAIN ST.
DISCHARGE PORTAL
SECOND ST.
BUTLER WATER TUNNEL
Looking in a SOUTH-WESTERLY Direction
SCALE 1" = 100'