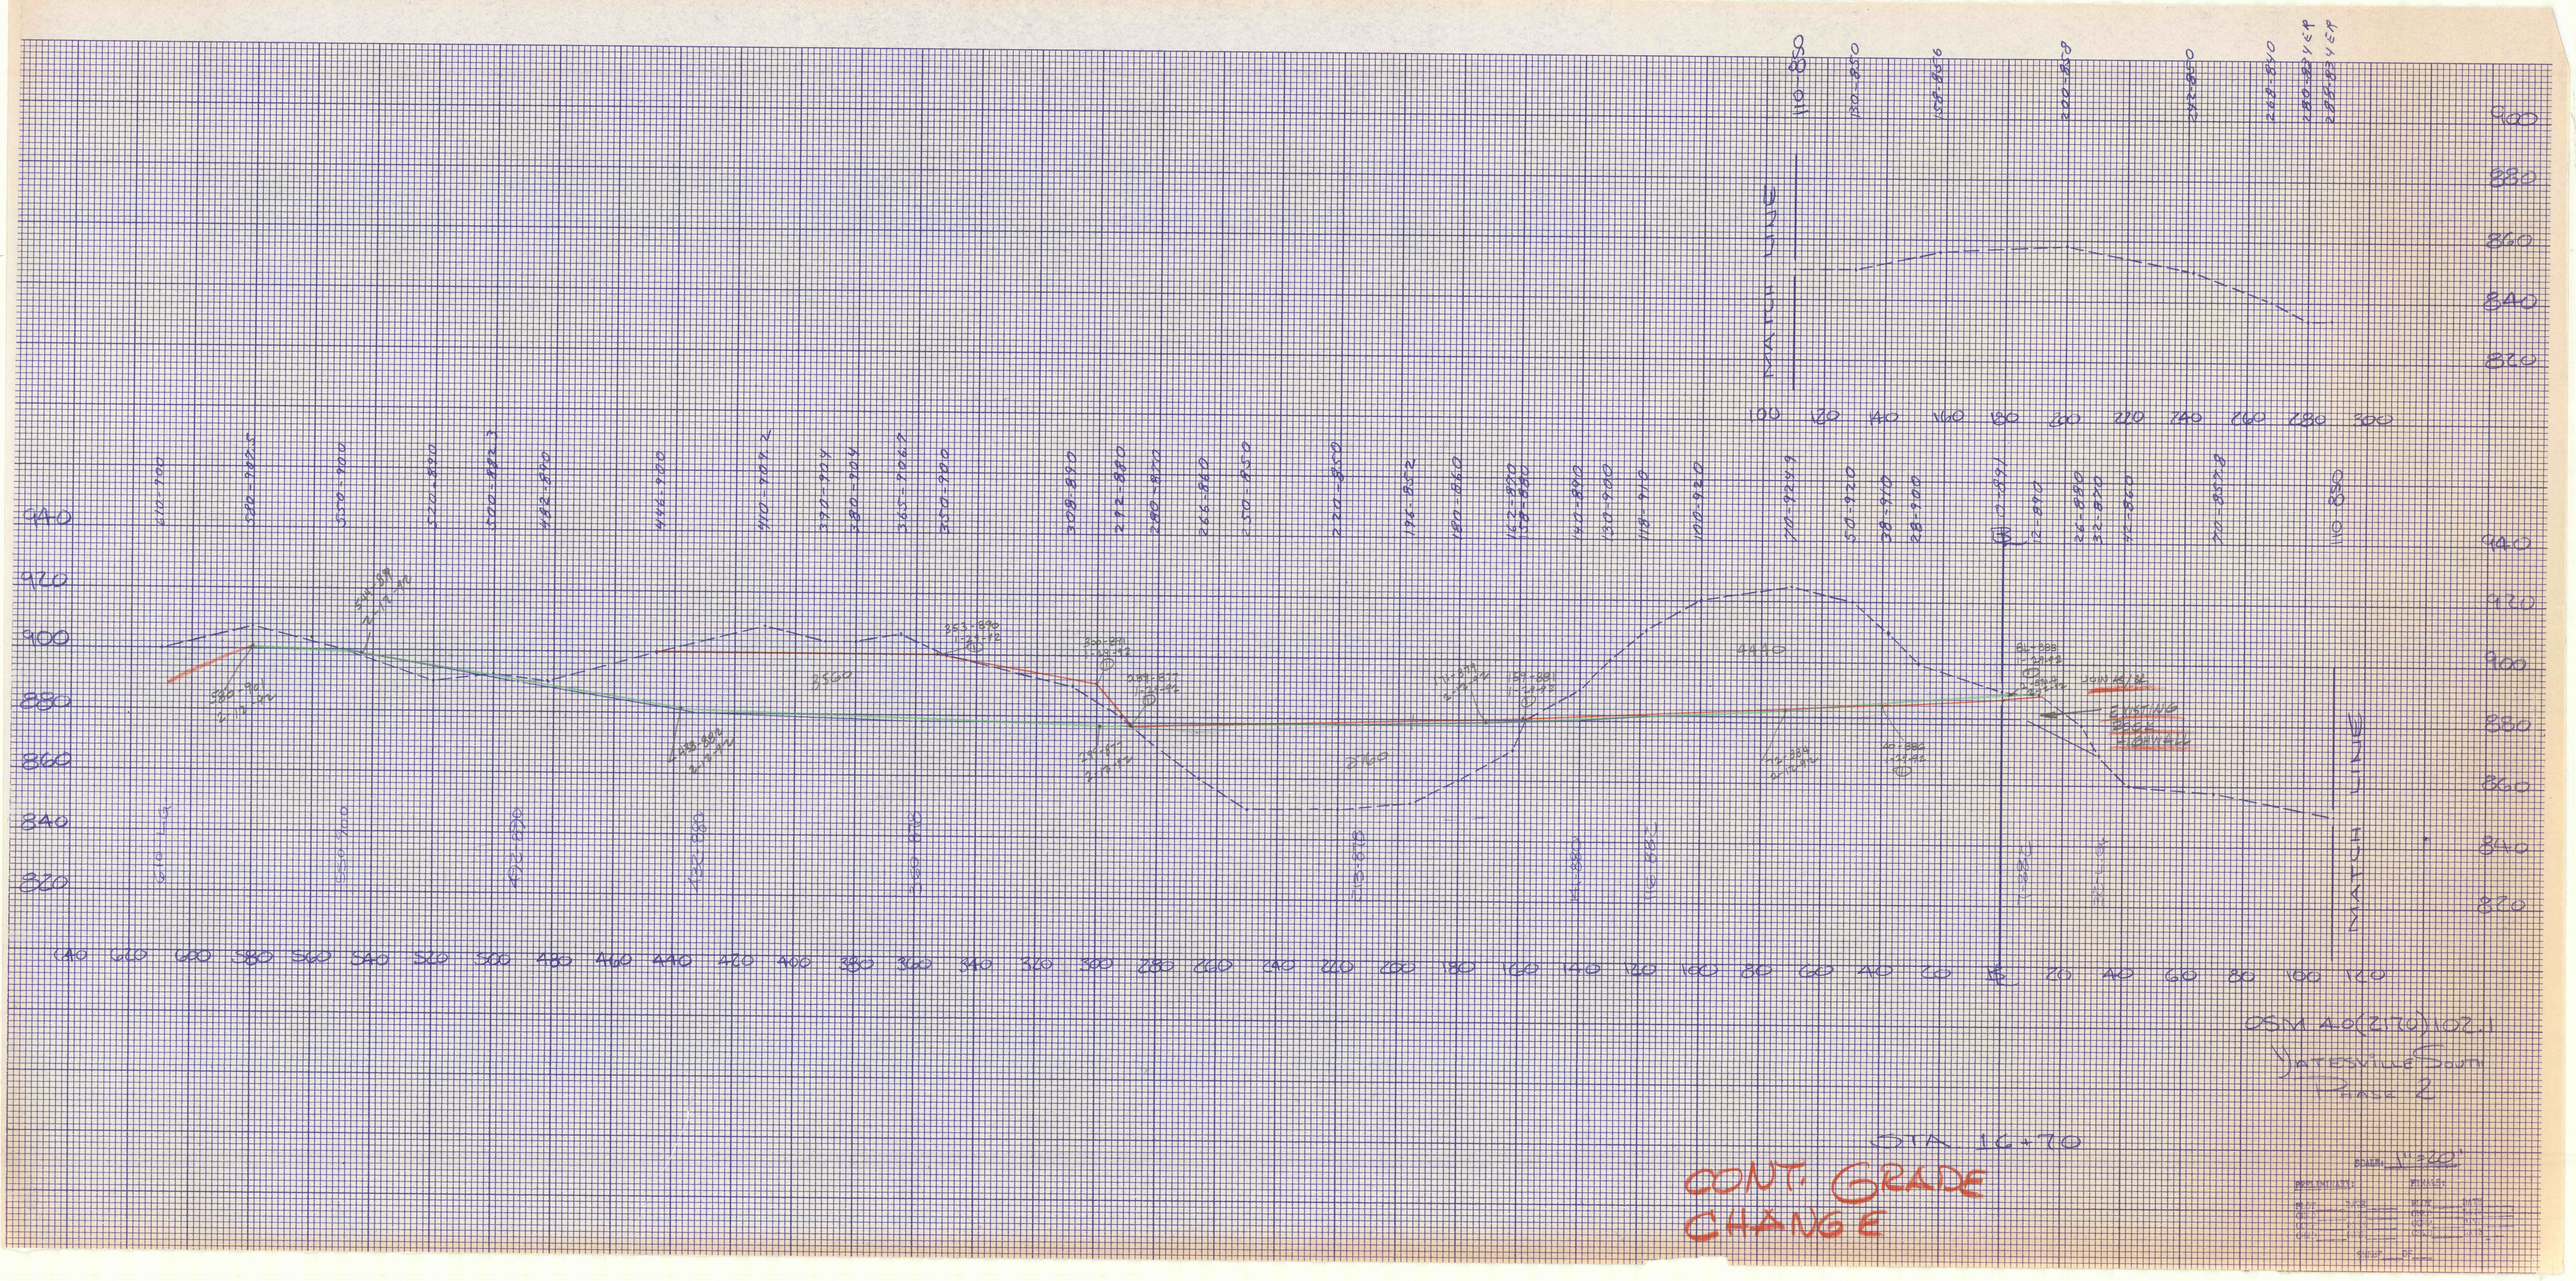
MATCH LINE
MATCH LINE
EXISTING
PROPOSED
OSM A0(2170)102.1
DATESVILLE SOUTH
PAGE 2
STA. 16+70
CONT. GRADE CHANGE