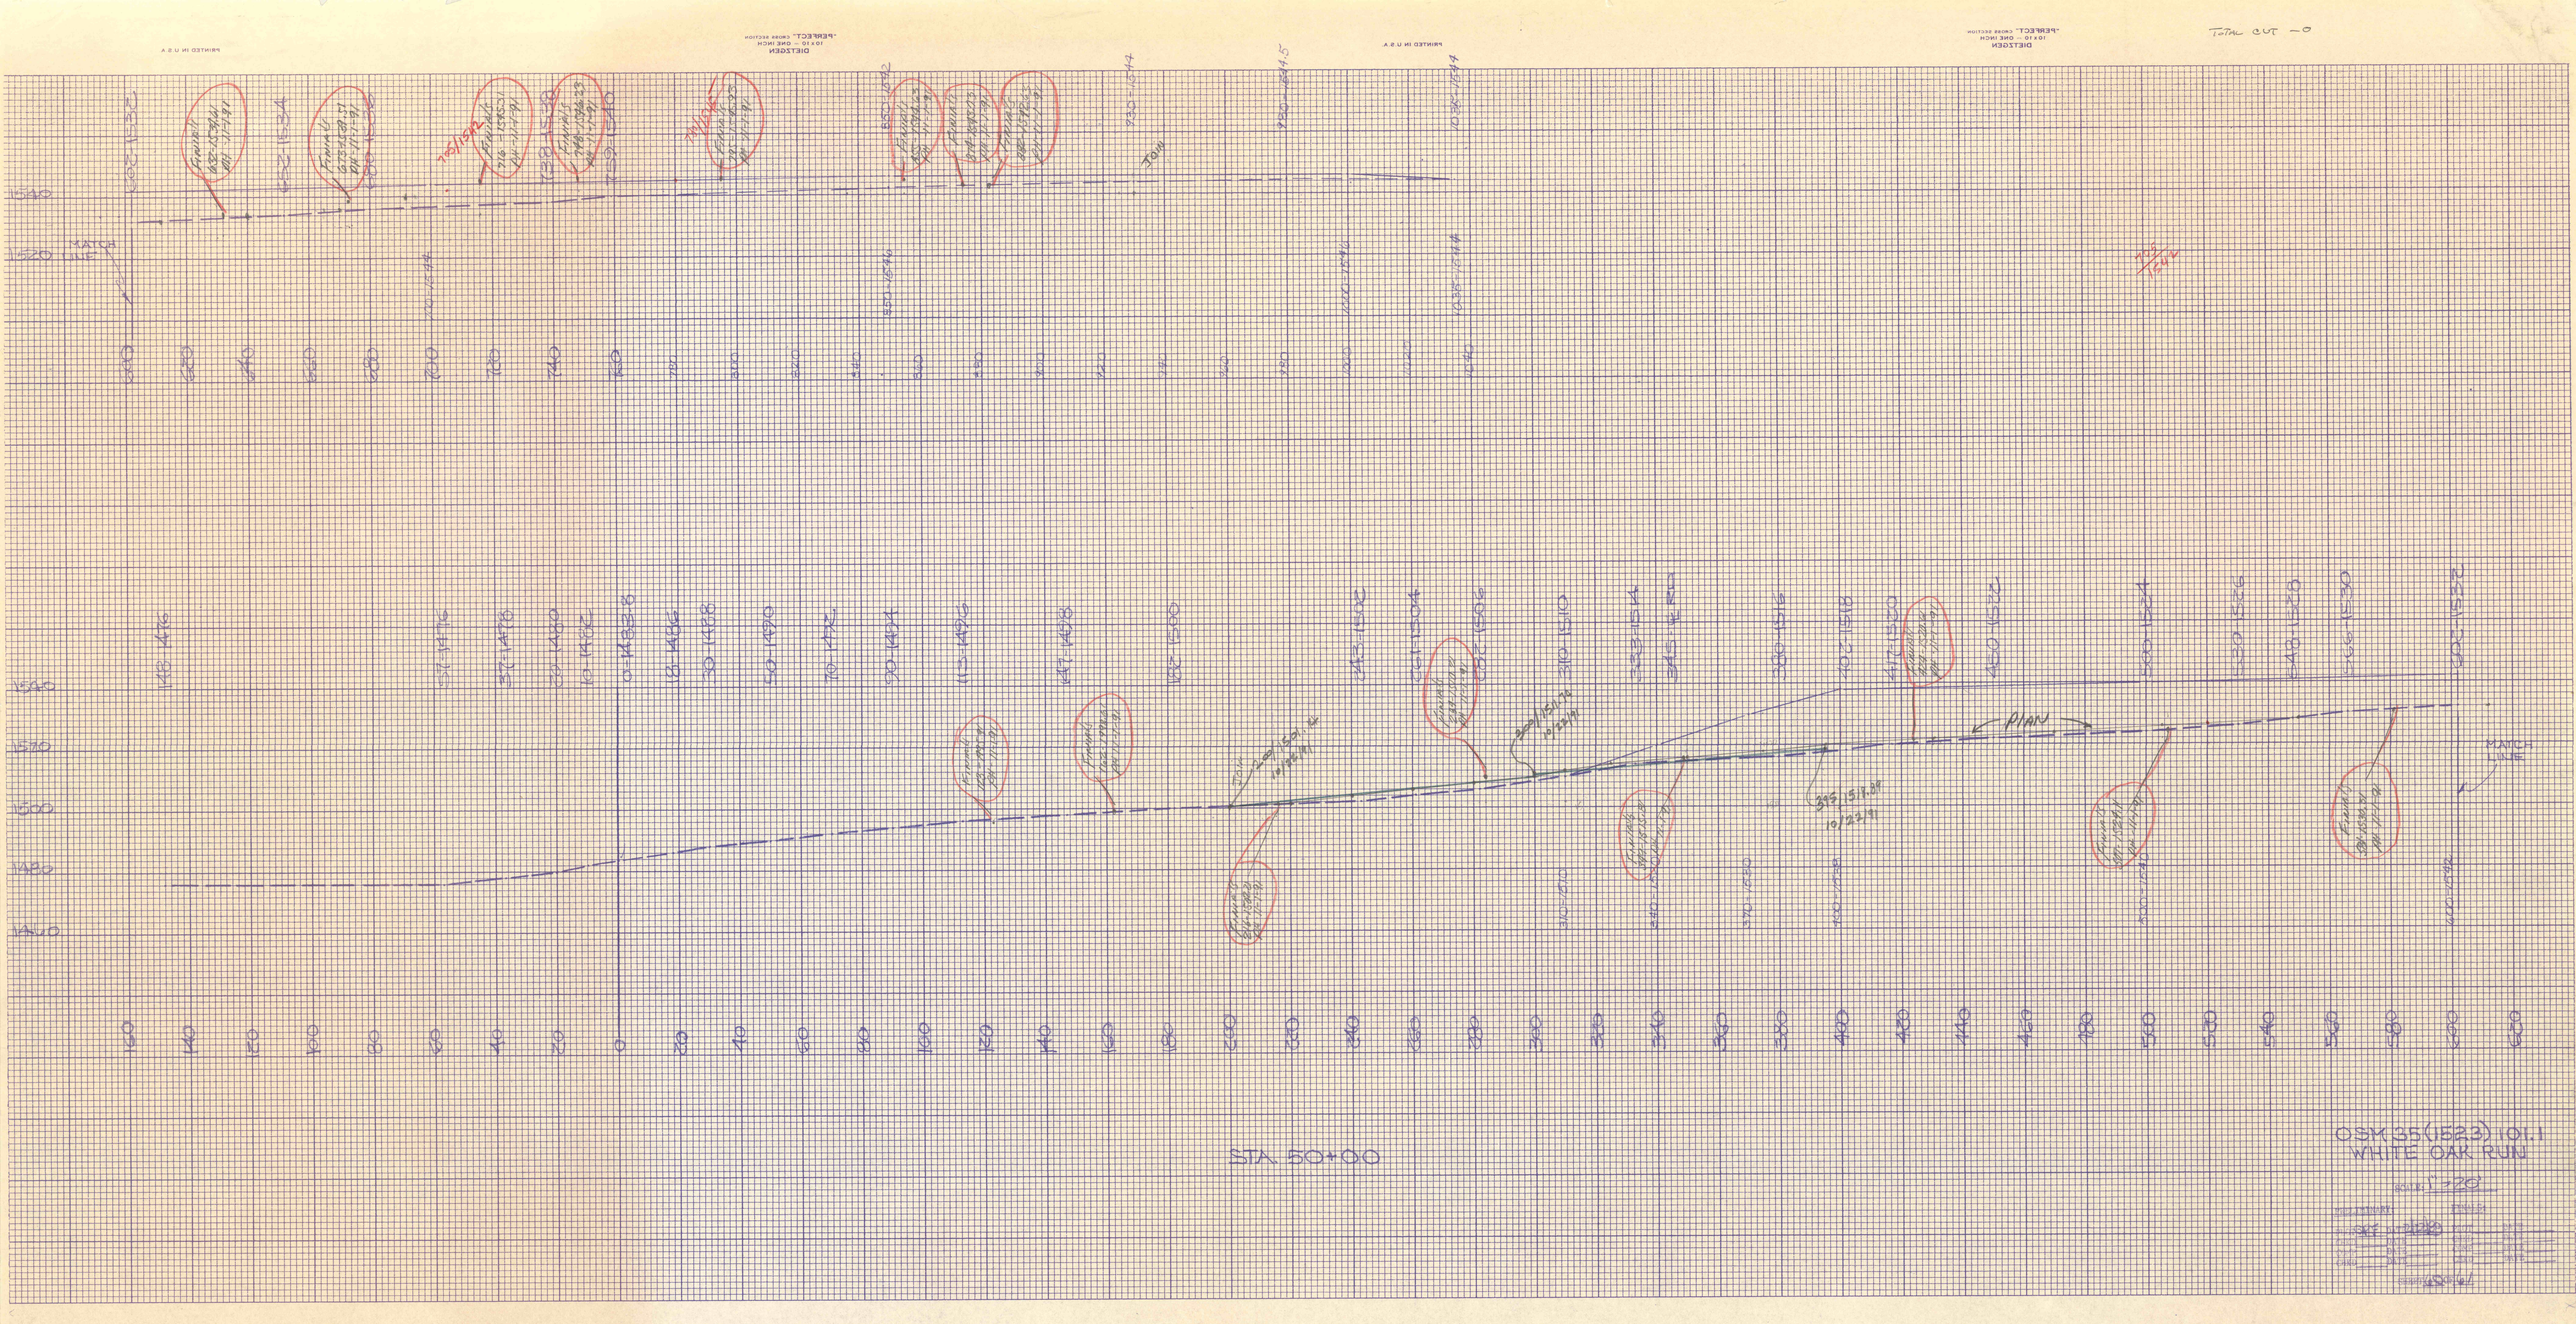
MATCH LINE
MATCH LINE
PLAN
STA. 50+00
OSX 35(1523) 101.1
WHITE OAK RUN
SCALE 1" = 20'