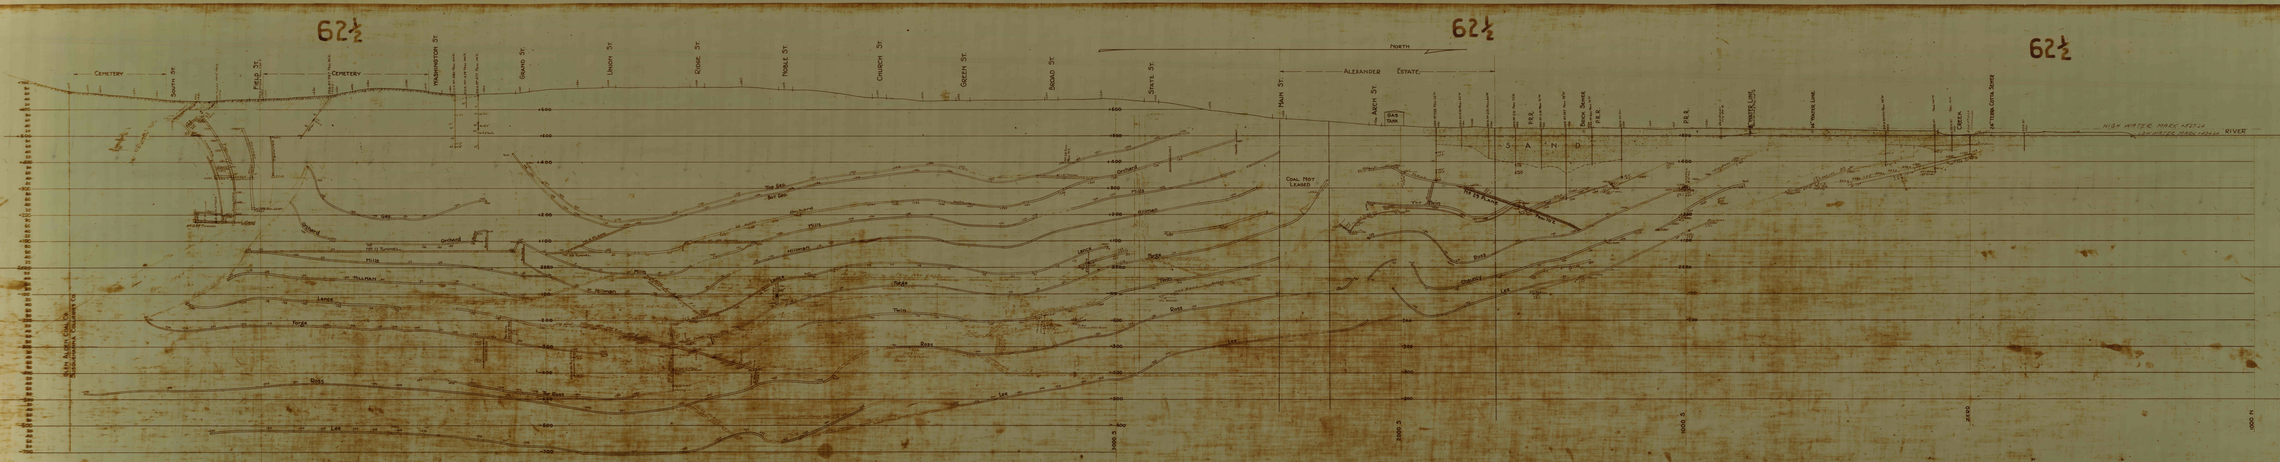
62½
62½
62½
NORTH
ALEXANDER ESTATE
CEMETERY
SOUTH ST.
FIELD ST.
CEMETERY
WASHINGTON ST.
GRAND ST.
UNION ST.
DODGE ST.
MABLE ST.
CHURCH ST.
GREEN ST.
BROAD ST.
SKATE ST.
MAIN ST.
ELM ST.
GAS TANK
P.R.R.
Bear Swamp
P.R.R.
P.R.R.
P.R.R.
S A N D
RIVER
HIGH WATER MARK 1902
COAL PROP LEASED
Orchard
Mill
Hickory
Ridge
Dobs
Lee
Thin
Rock
Chalky
Pitch
Dobs
Lee
Dobs
Lee
Dobs
Lee