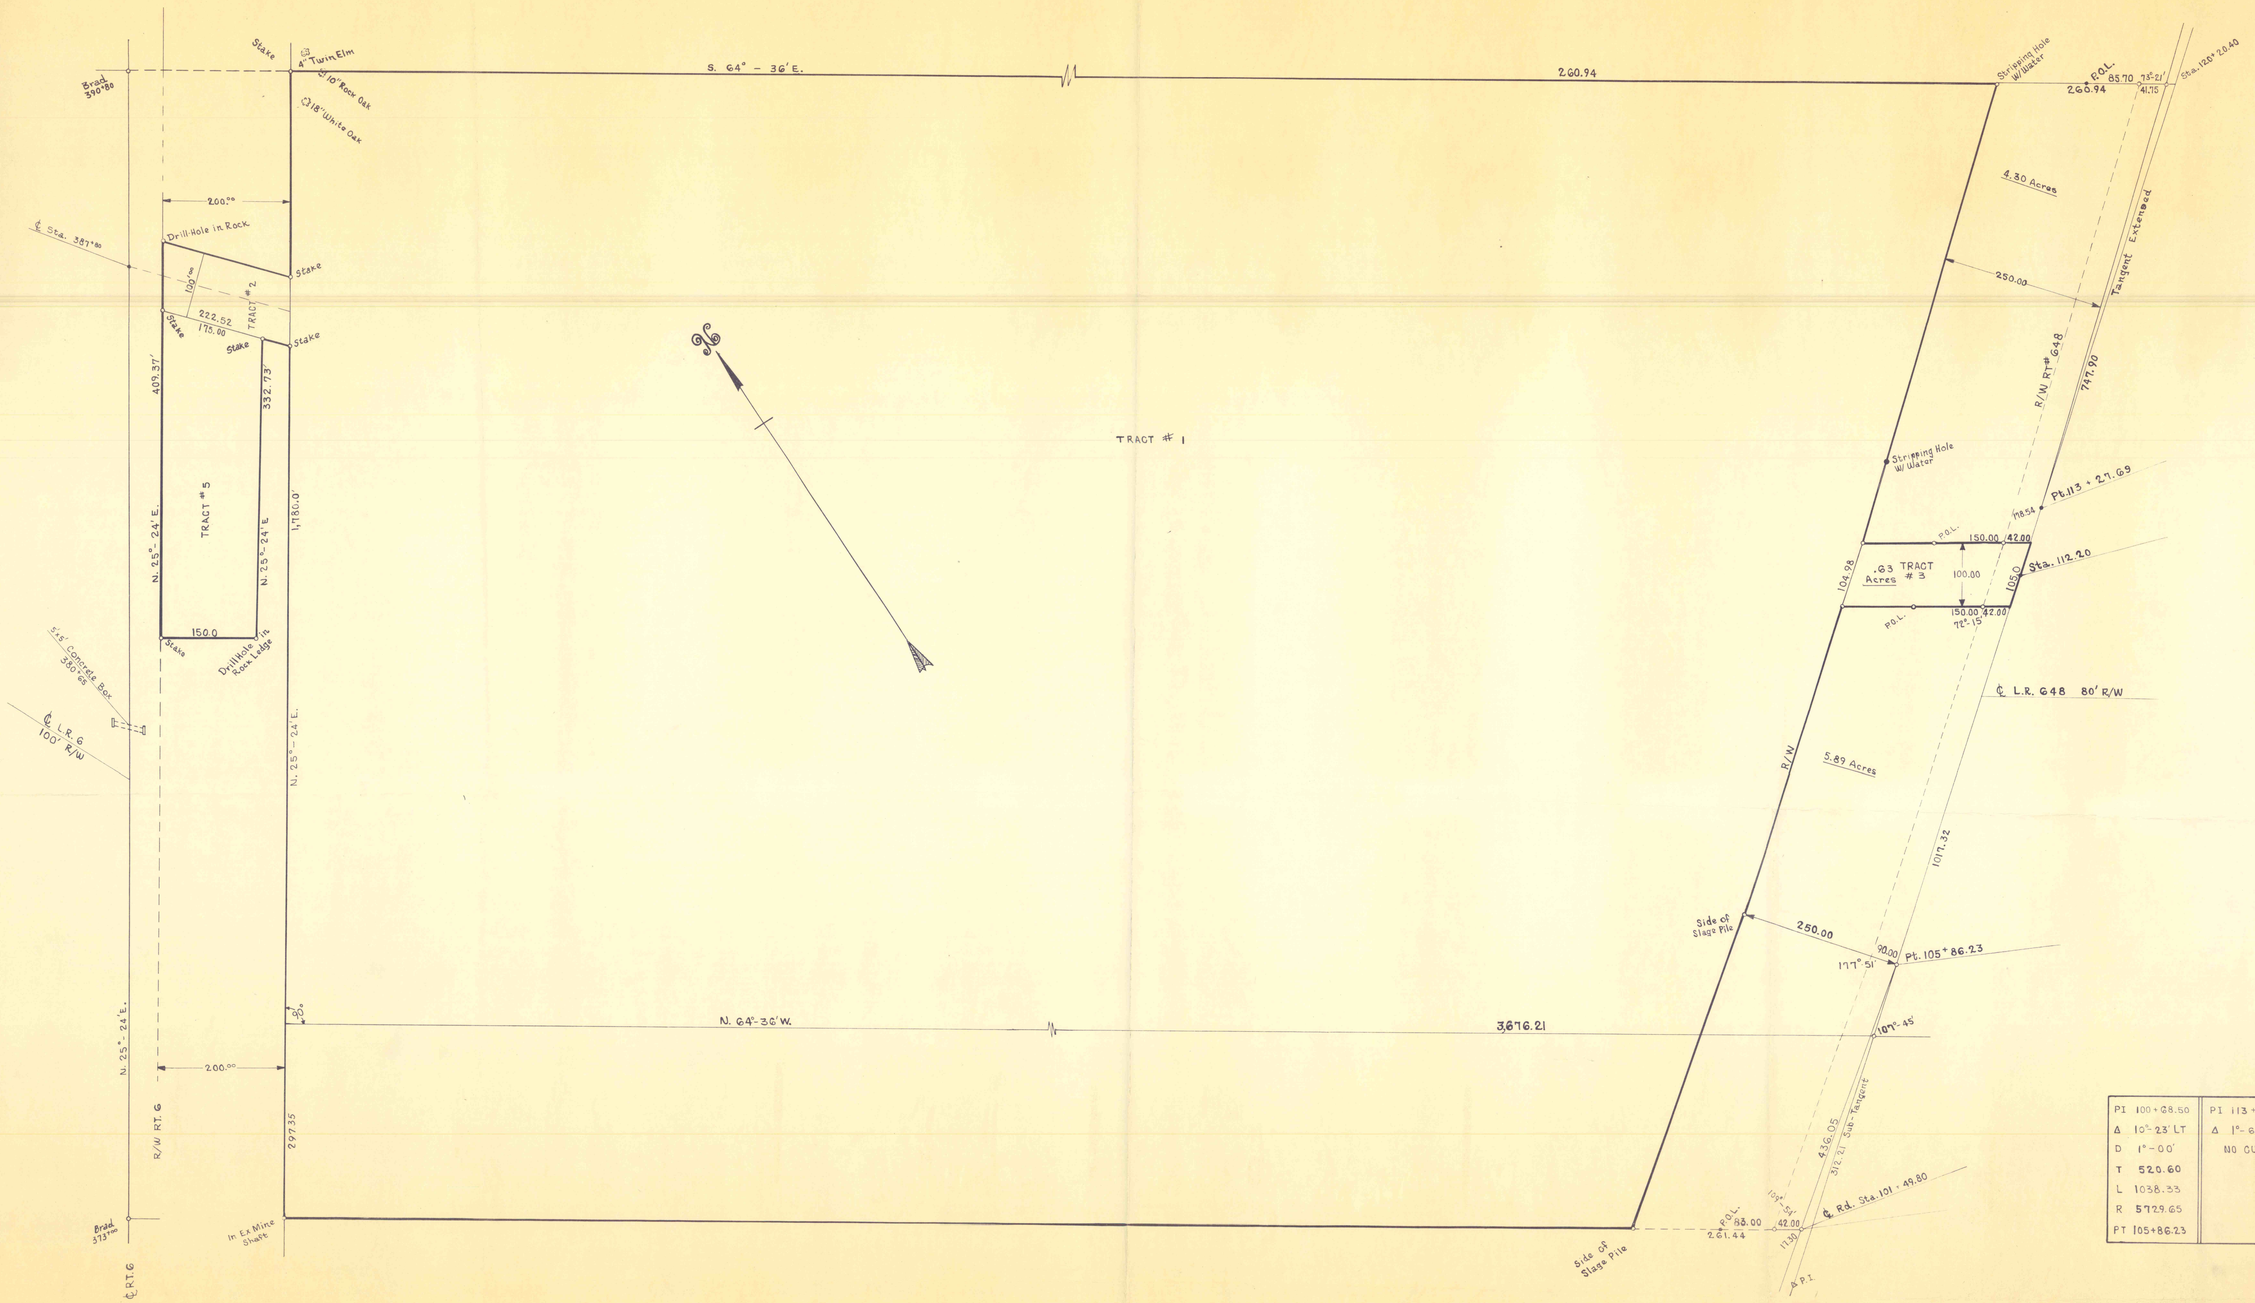

PI 100+08.50	PI 113+27.69
Δ 10°-23' LT.	Δ 1°-6' LT.
D 1°-00'	NO CURVE.
T 520.60	
L 1038.33	
R 5729.65	
PT 105+86.23	

COMMONWEALTH OF PENNSYLVANIA
DEPARTMENT OF ENVIRONMENTAL RESOURCES
HARRISBURG

LACKAWANNA CO. ARCHBALD BOROUGH

ARCHBALD POTHOLE STATE PARK

Surveyed by: R. Romeo Date: May, 1960
Plot. by: R. Romeo Dwn. by: Checked by Scale: 1" = 100'

3013