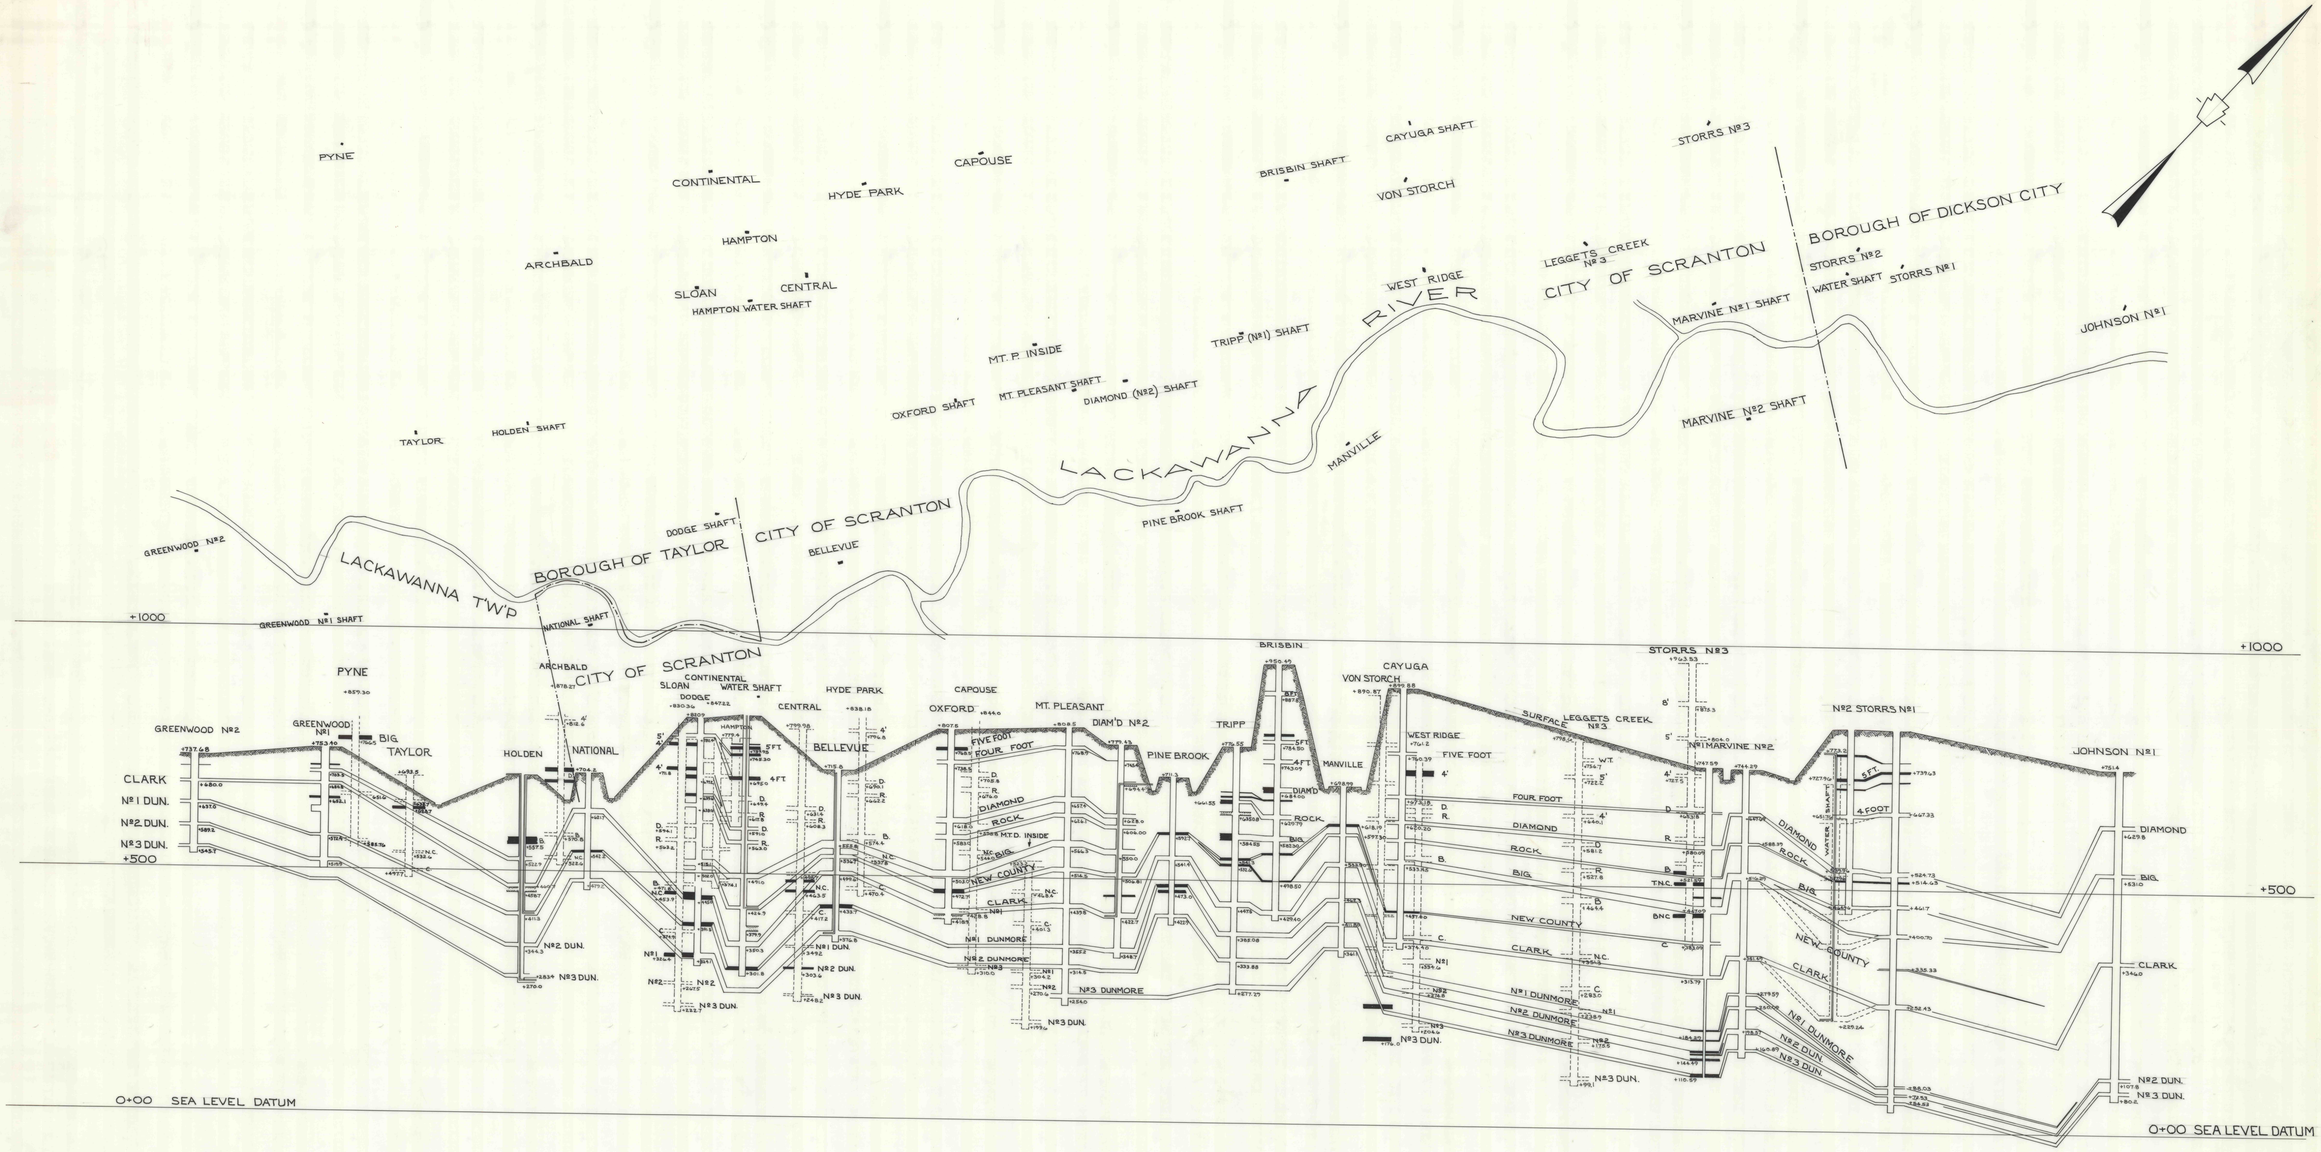

PROJECTED SECTION

OF LACKAWANNA VALLEY THRU

BOROUGH OF DICKSON CITY • CITY OF SCRANTON & THE BOROUGH OF TAYLOR

SHOWING SHAFT SECTIONS OF

PENN ANTHRACITE MINING CO. • HUDSON COAL CO. & THE GLEN ALDEN COAL CO.

SCALES: HOR. 1" = 100'
VERT. 1" = 100'

DEC. 18, 1944

MINING ENGINEERING DEPT. OF GLEN ALDEN COAL CO.

SCRANTON — PENNA.