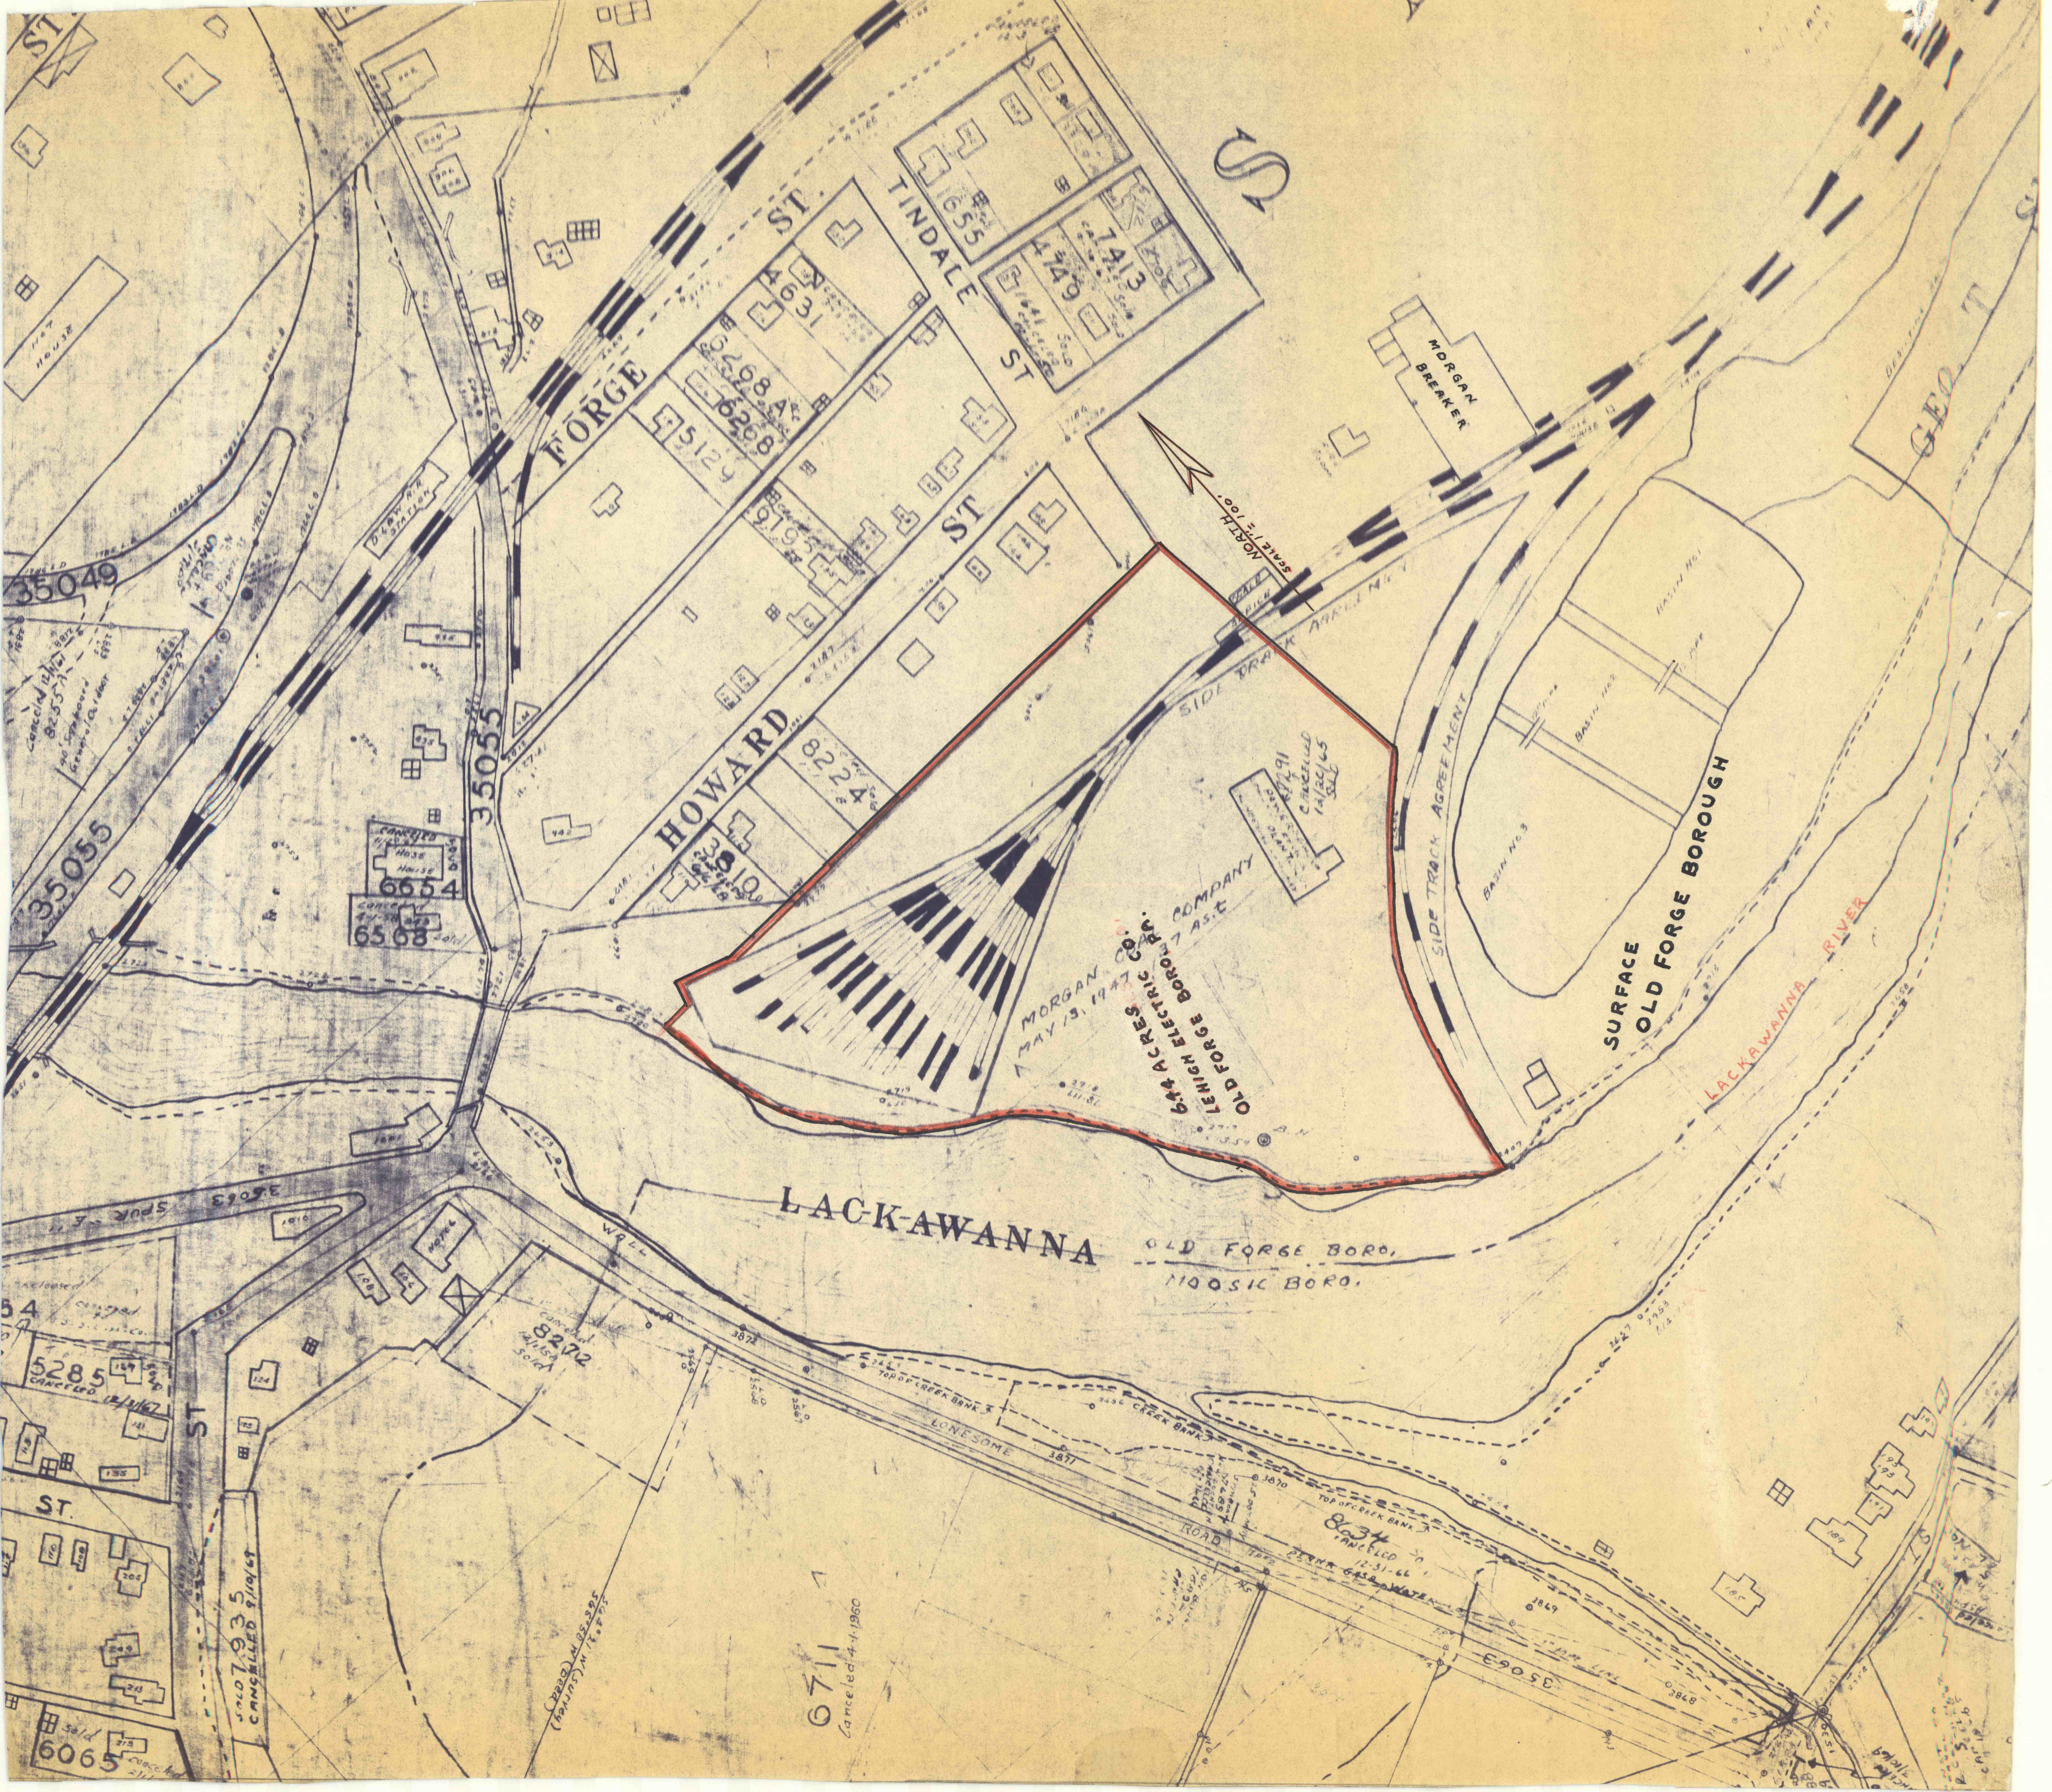

FORGE ST.
TINDALE ST
HOWARD ST
MORGAN BREAKER
NORTH
SCALE 1" = 100'
SIDE TRACK AGREEMENT
MORGAN COAL COMPANY
MAY 13, 1947 AS.t
6.44 ACRES
LEHIGH ELECTRIC CO.
OLD FORGE BORO. PA.
SURFACE
OLD FORGE BOROUGH
BASIN No 1
BASIN No 2
BASIN No 3
LACKAWANNA
LACKAWANNA RIVER
OLD FORGE BORO.
MOOSIC BORO.
LONESOME ROAD
TOP OF CREEK BANK
CREEK BANK
35049
35055
35063
SPUR
HAY HOUSE
D.L.&W. R.R. STATION
HOSE HOUSE
HOTEL
WALL
6654
6568
5285
CANCELED 12/31/67
7935
SOLD
CANCELLED 9/10/69
6065
6711
Canceled 4-1-1960
8272
8634
CANCELED 12-31-66
8224
3810
4631
6268 A
6268
5129
9193
1655
4749
7413
ST
GEO