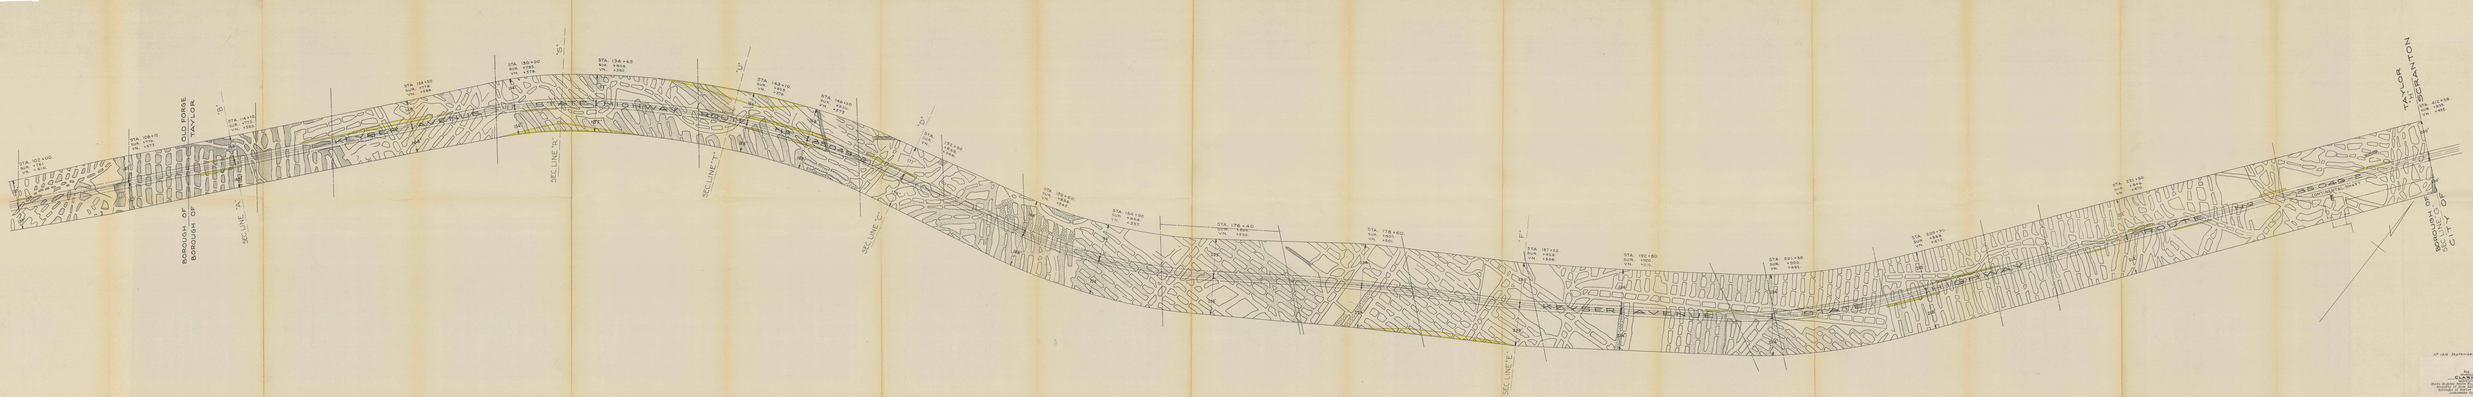


AT THE SEPTEMBER TERM, 1942

R.
C.C.R.R.
PENNA. DEPARTMENT OF HIGHWAYS, DIST. NO. 2
BUREAU OF HIGHWAYS, DIVISION OF PLANS
PROJECT NO. 1942-2-1 (1) (2) (3) (4) (5)
LACKAWANNA COUNTY
SCALE 1" = 100'
DEC. 1942