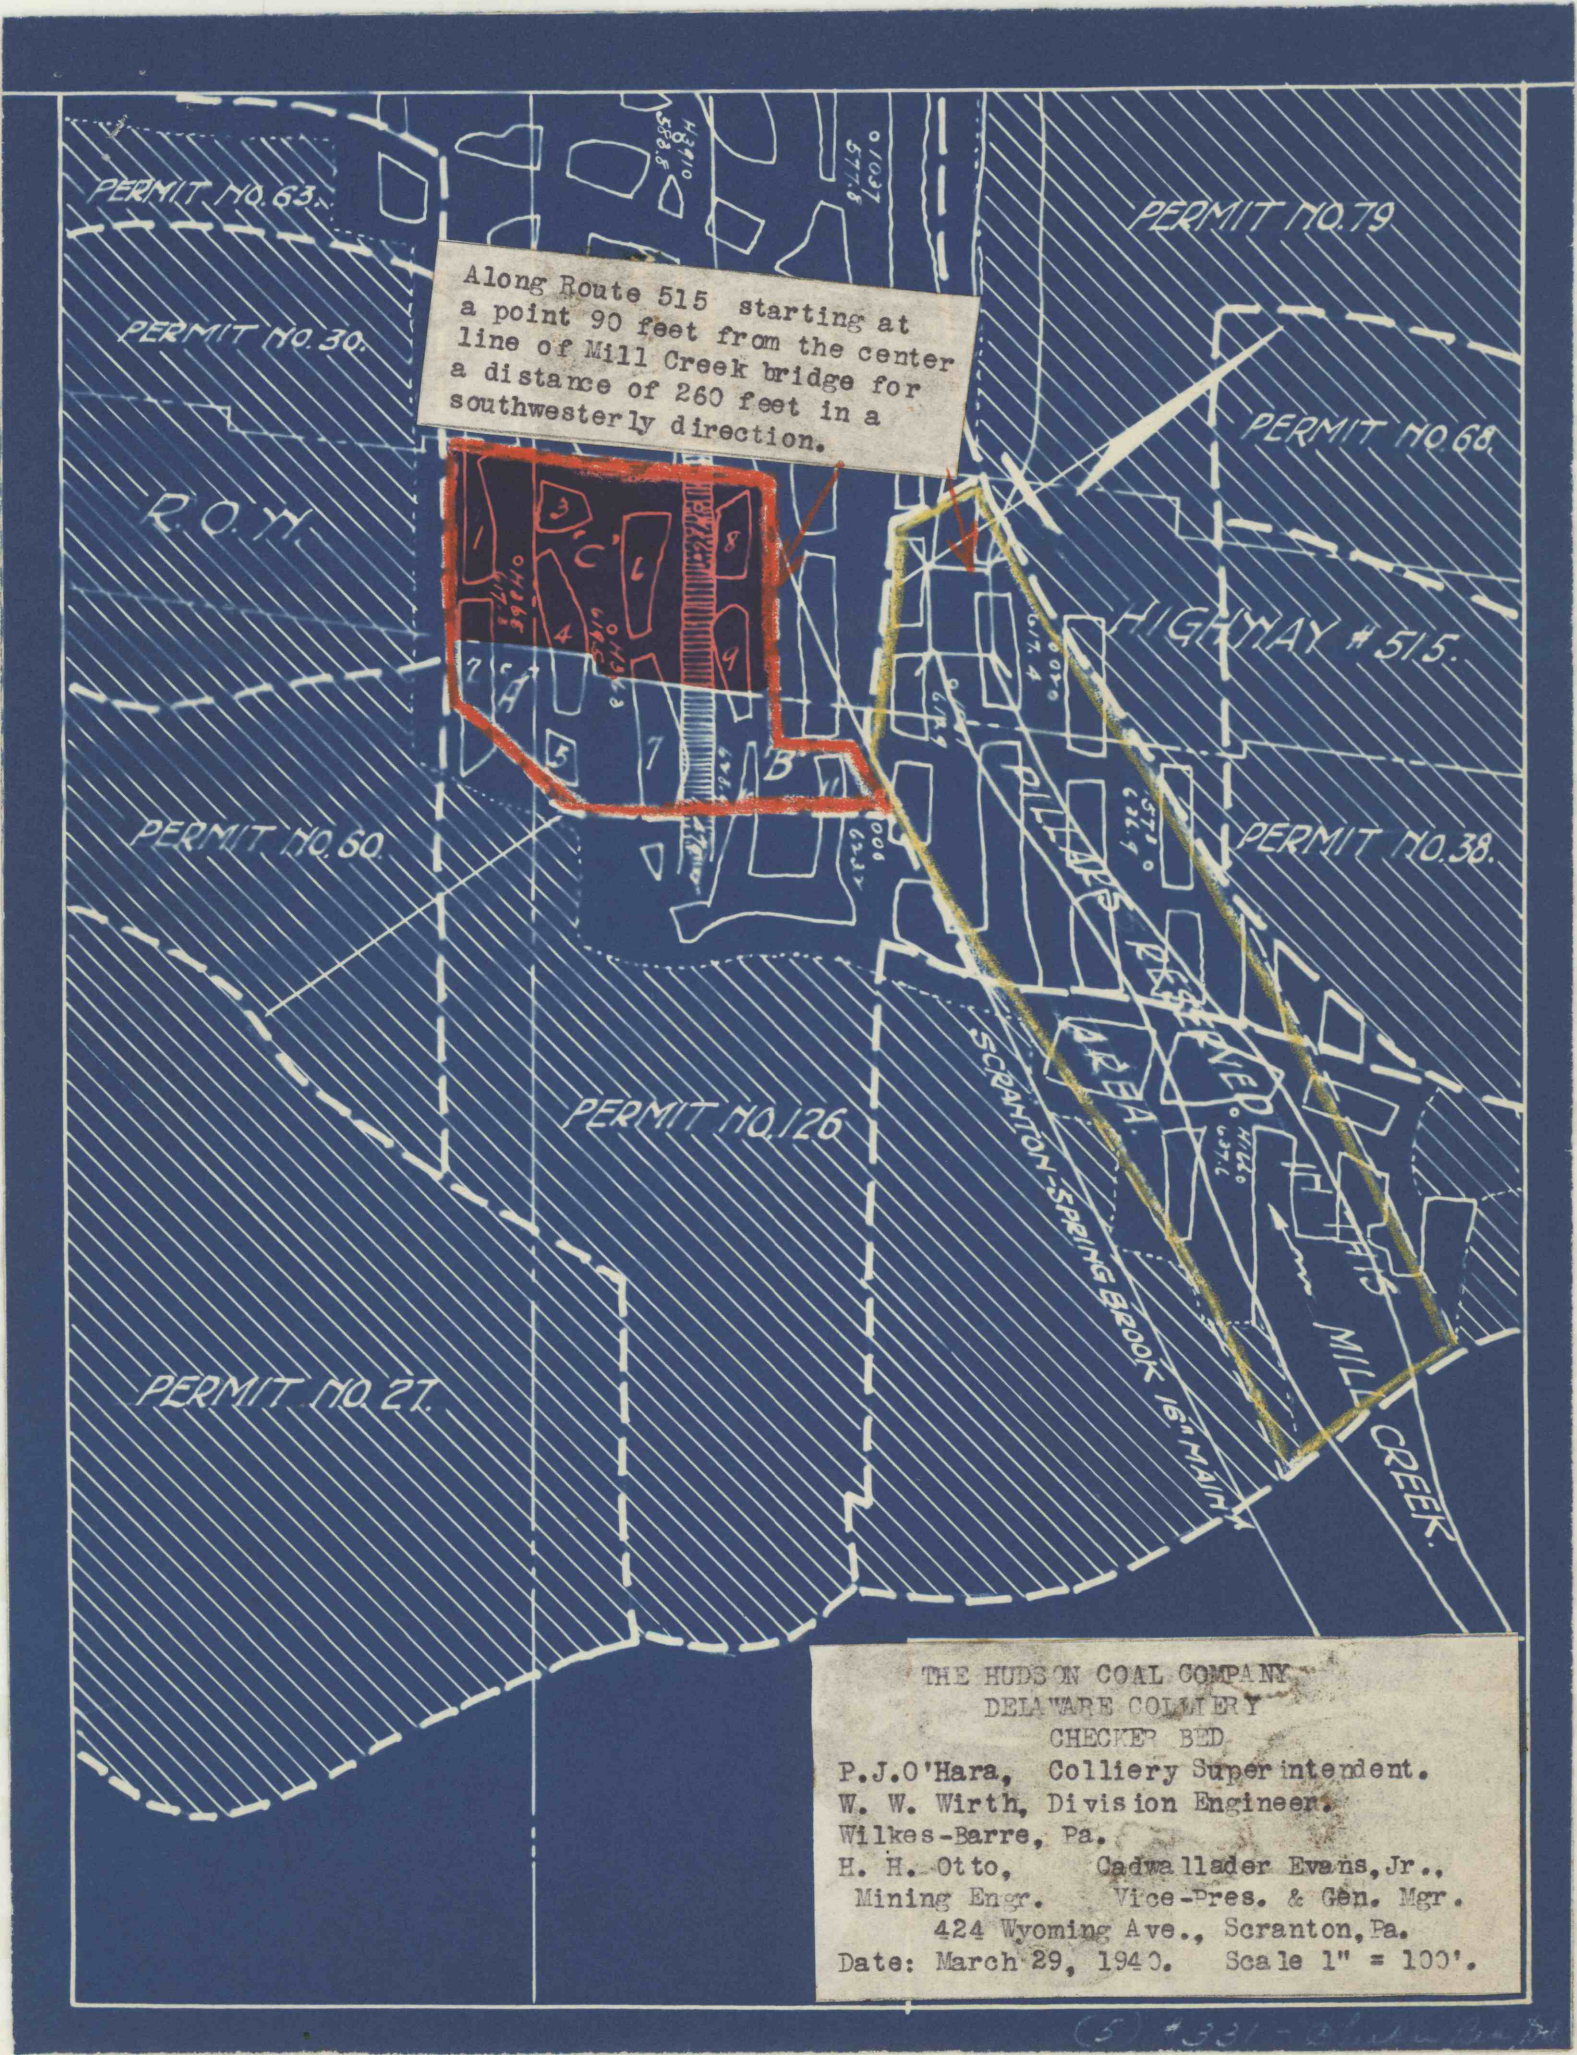
PERMIT NO. 63.
PERMIT NO. 30.
PERMIT NO. 79
PERMIT NO. 68.
R.O.W.
HIGHWAY # 515.
PERMIT NO. 60.
PERMIT NO. 38.
PERMIT NO. 126
PERMIT NO. 27.
PILLARS RESERVED AREA
SCRANTON-SPRING BROOK 16" MAIN
MILL CREEK.
Along Route 515 starting at a point 90 feet from the center line of Mill Creek bridge for a distance of 260 feet in a southwesterly direction.
THE HUDSON COAL COMPANY
DELAWARE COLLIERY
CHECKER BED
P.J.O'Hara, Colliery Superintendent.
W. W. Wirth, Division Engineer.
Wilkes-Barre, Pa.
H. H. Otto, Mining Engr.
Cadwallader Evans, Jr., Vice-Pres. & Gen. Mgr.
424 Wyoming Ave., Scranton, Pa.
Date: March 29, 1940. Scale 1" = 100'.