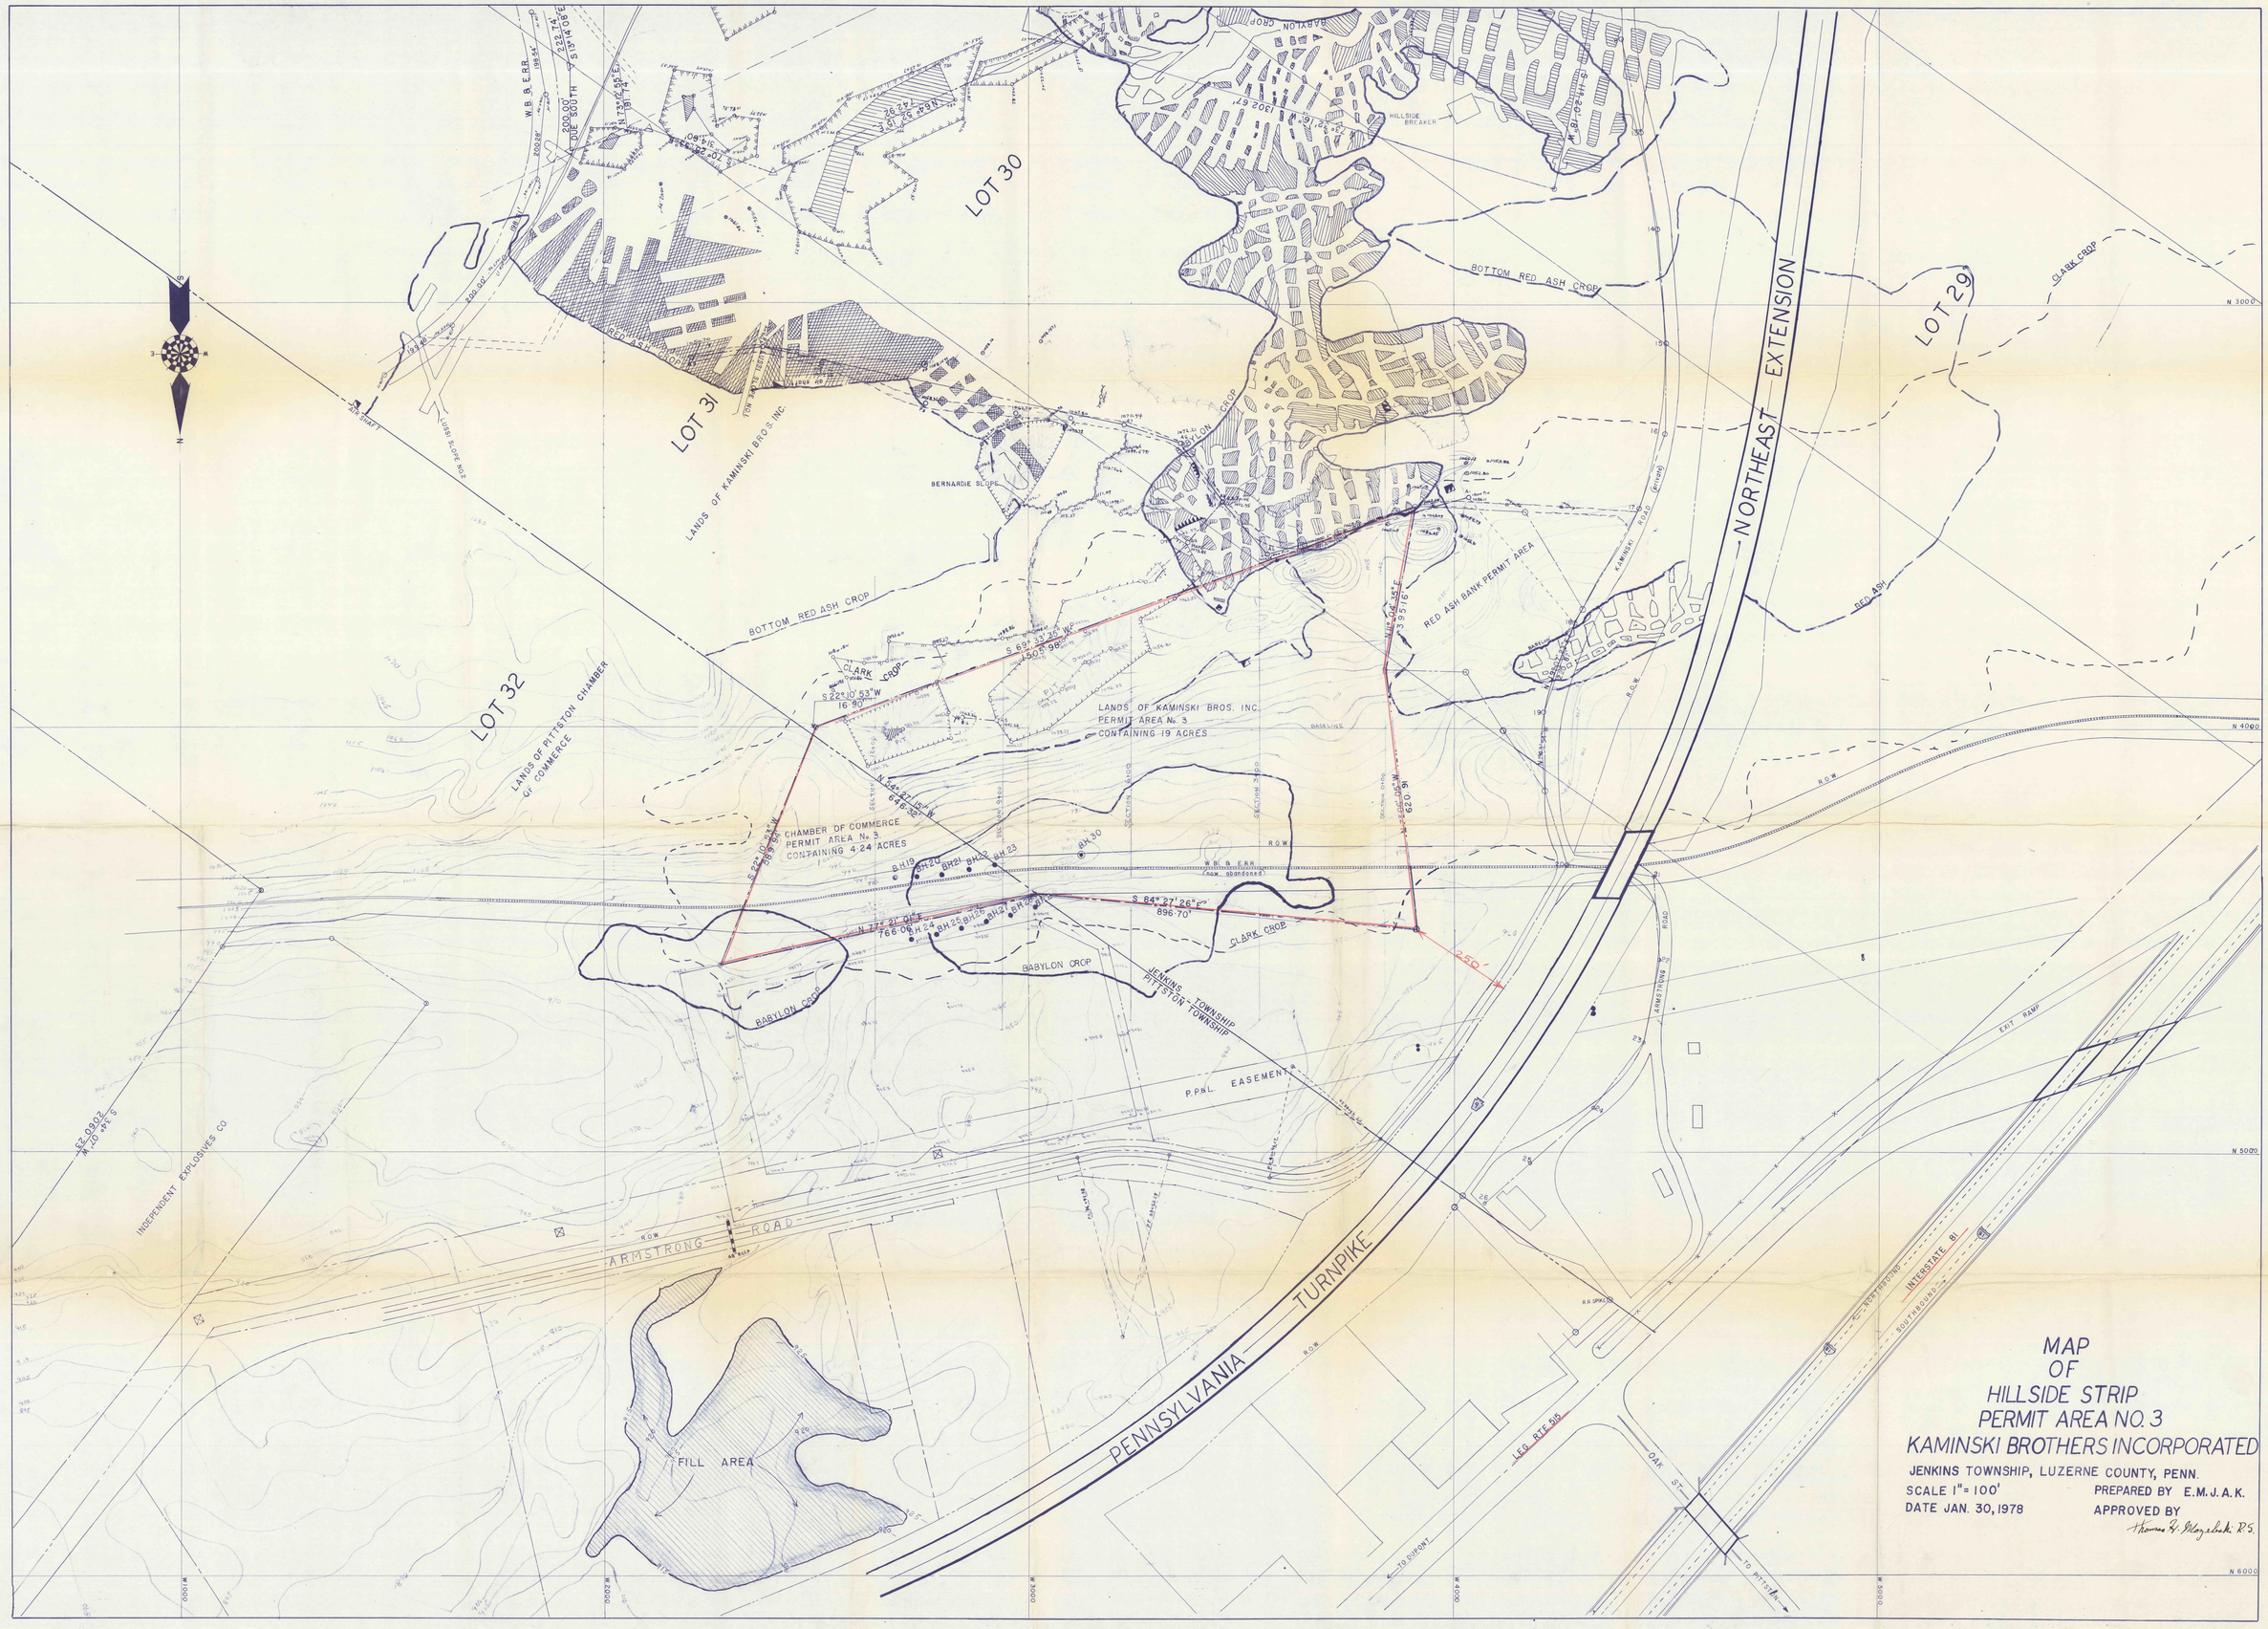
MAP
OF
HILLSIDE STRIP
PERMIT AREA NO. 3
KAMINSKI BROTHERS INCORPORATED
JENKINS TOWNSHIP, LUZERNE COUNTY, PENN.
SCALE 1" = 100'
DATE JAN. 30, 1978
PREPARED BY E.M.J.A.K.
APPROVED BY
LOT 30
LOT 31
LOT 32
LOT 29
LANDS OF KAMINSKI BROS. INC.
LANDS OF PITTSTON CHAMBER OF COMMERCE
INDEPENDENT EXPLOSIVES CO.
NORTHEAST EXTENSION
PENNSYLVANIA TURNPIKE
ARMSTRONG ROAD
BOTTOM RED ASH CROP
RED ASH BANK PERMIT AREA
LANDS OF KAMINSKI BROS. INC.
PERMIT AREA No. 3
CONTAINING 19 ACRES
CHAMBER OF COMMERCE
PERMIT AREA No. 3
CONTAINING 4.24 ACRES
BABYLON CROP
CLARK CROP
JENKINS TOWNSHIP
PITTSTON TOWNSHIP
P.P&L. EASEMENT
FILL AREA
BERNARDIE SLOPE
HILLSIDE BREAKER
INTERSTATE 81
NORTHBOUND
SOUTHBOUND
EXIT RAMP
LEG. RTE. 66
TO BURNT
TO PITTSTON
OAK ST.
N 3000
N 4000
N 5000
N 6000
W 1000
W 2000
W 3000
W 4000
W 5000