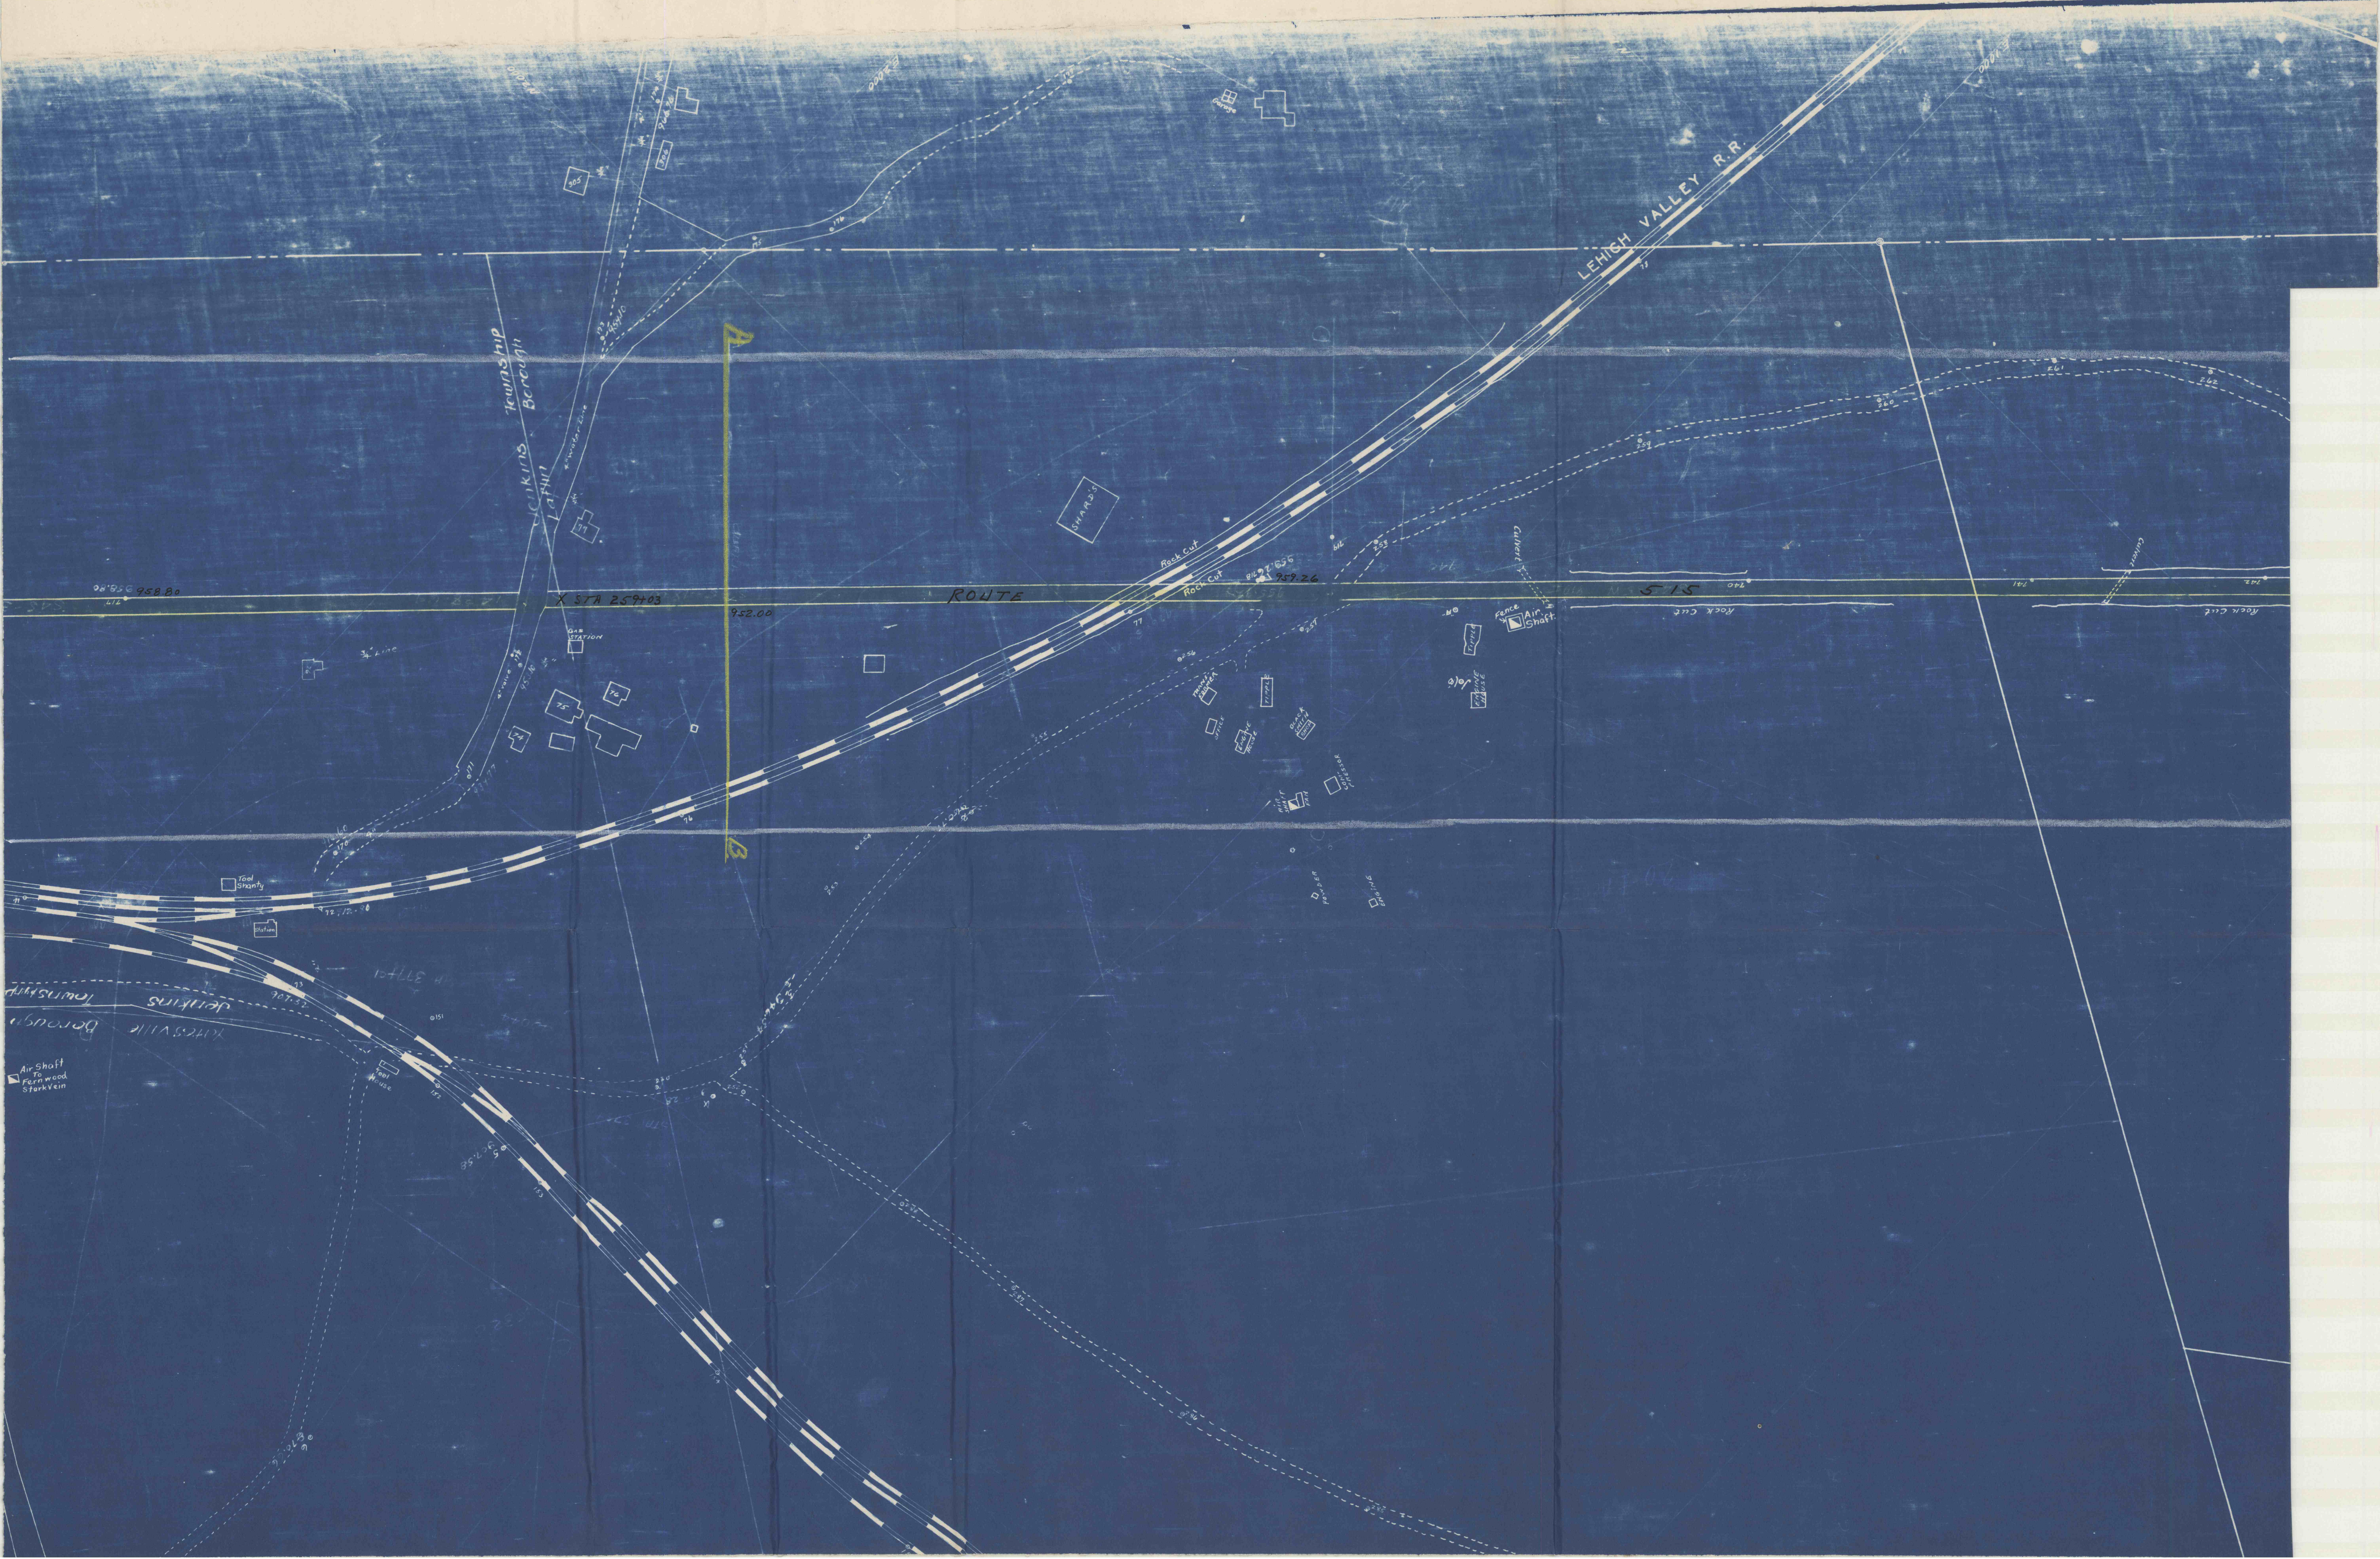
LEHIGH VALLEY R.R.
ROUTE
515
X STA 259+03
958.80
952.00
959.26
Jenkins Township
Laflin Borough
Rock Cut
Rock Cut
SHARD'S
Garage
Gas Station
3/4" Line
4" Water Line
Tool Shanty
Station
Tool House
Air Shaft To Fernwood Stark Vein
Culvert
Fence
Air Shaft
Tipple
Engine House
Trans-former
Office
Black Smith Shop
Com-pressor
Air Shaft
Fan
Powder
Engine