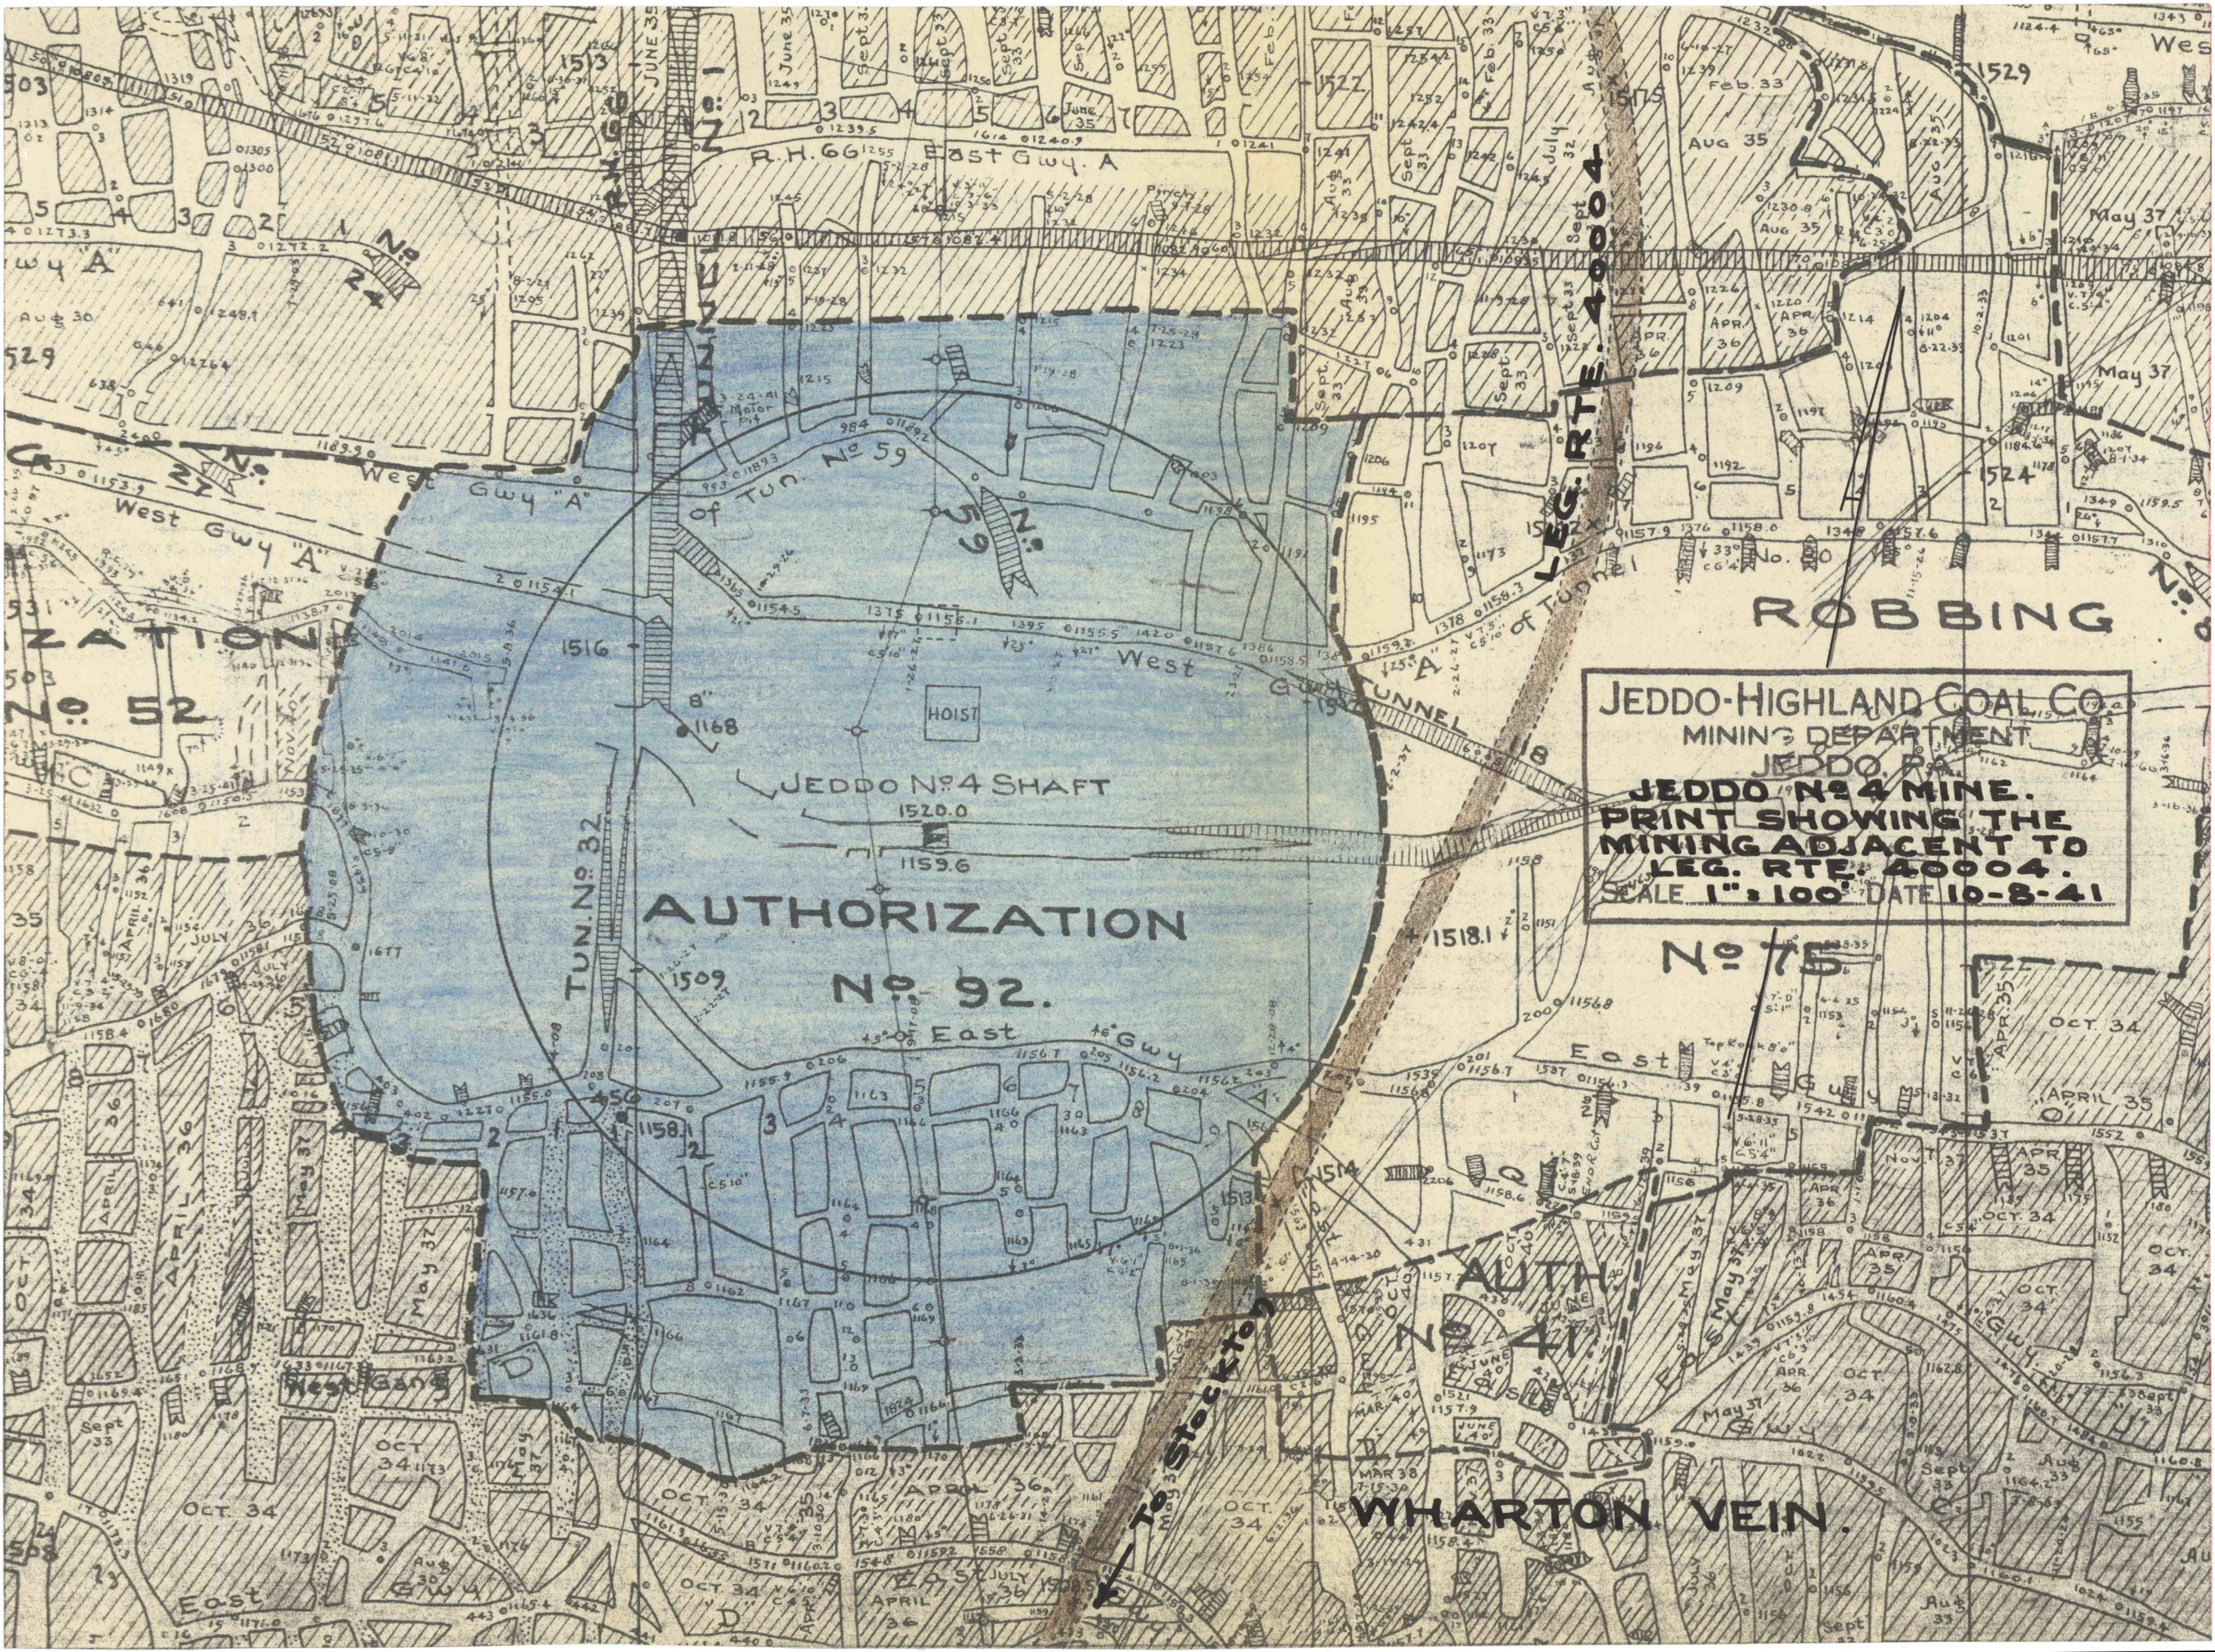
JEDDO-HIGHLAND COAL CO.
MINING DEPARTMENT
JEDDO, PA.
JEDDO No 4 MINE.
PRINT SHOWING THE
MINING ADJACENT TO
LEG. RTE. 40004.
SCALE 1" = 100' DATE 10-8-41
AUTHORIZATION
No 92.
JEDDO No 4 SHAFT
HOIST
1520.0
1159.6
LEG. RTE. 40004
ROBBING
No 75
AUTH
No 41
No 52
WHARTON VEIN.
To Stockton
TUN. No 32
TUNNEL
West Gwy "A"
East Gwy
R.H. 66 East Gwy. A
West Gang
1518.1
1516
1509
1513
1514
1524
1529
1522
1513