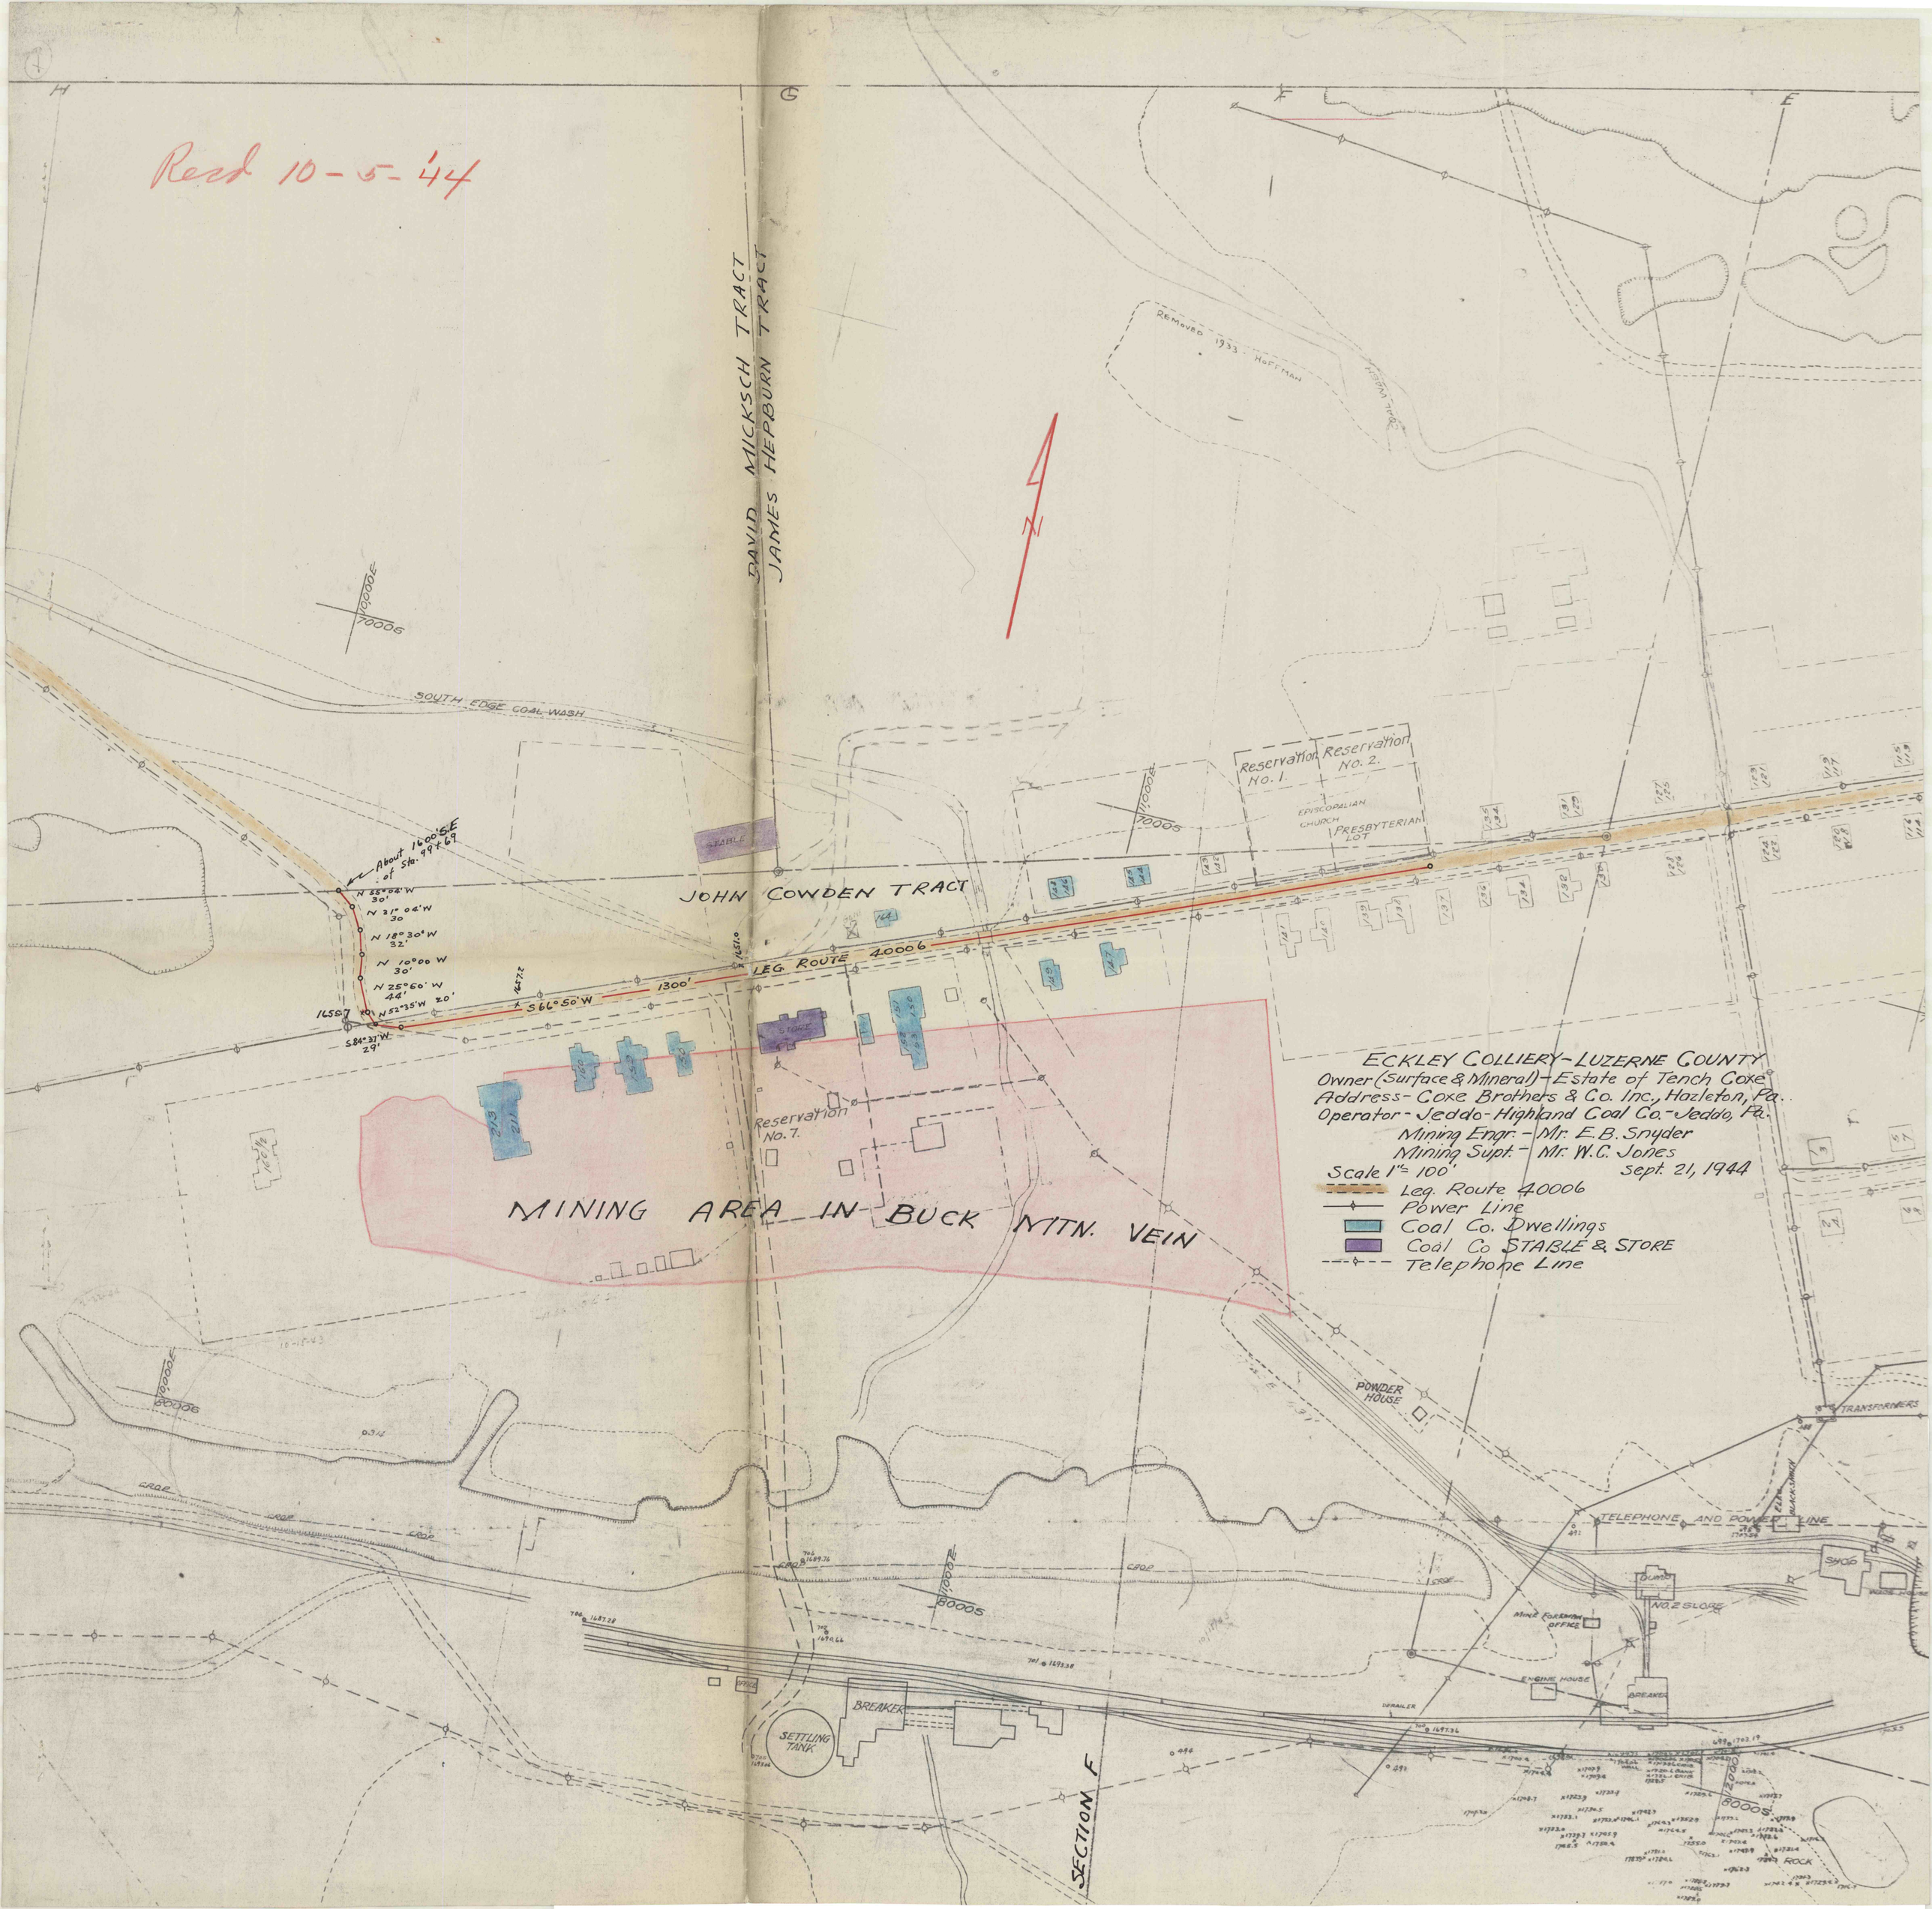
Recd 10-5-44
DAVID MICKSCH TRACT
JAMES HEPBURN TRACT
JOHN COWDEN TRACT
SOUTH EDGE COAL WASH
STABLE
STORE
LEG. ROUTE 40006
1300'
S66°50'W
Reservation No. 1.
Reservation No. 2.
EPISCOPALIAN CHURCH
PRESBYTERIAN LOT
Reservation No. 7.
MINING AREA IN BUCK MTN. VEIN
POWDER HOUSE
TRANSFORMERS
TELEPHONE AND POWER LINE
SHOP
DUMP
NO. 2 SLOPE
MINE FOREMAN OFFICE
ENGINE HOUSE
BREAKER
SETTLING TANK
SECTION F
ROCK
ECKLEY COLLIERY - LUZERNE COUNTY
Owner (Surface & Mineral) - Estate of Tench Coxe
Address - Coxe Brothers & Co. Inc., Hazleton, Pa.
Operator - Jeddo-Highland Coal Co. - Jeddo, Pa.
Mining Engr. - Mr. E.B. Snyder
Mining Supt. - Mr. W.C. Jones
Scale 1" = 100'
Sept. 21, 1944
Leg. Route 40006
Power Line
Coal Co. Dwellings
Coal Co STABLE & STORE
Telephone Line