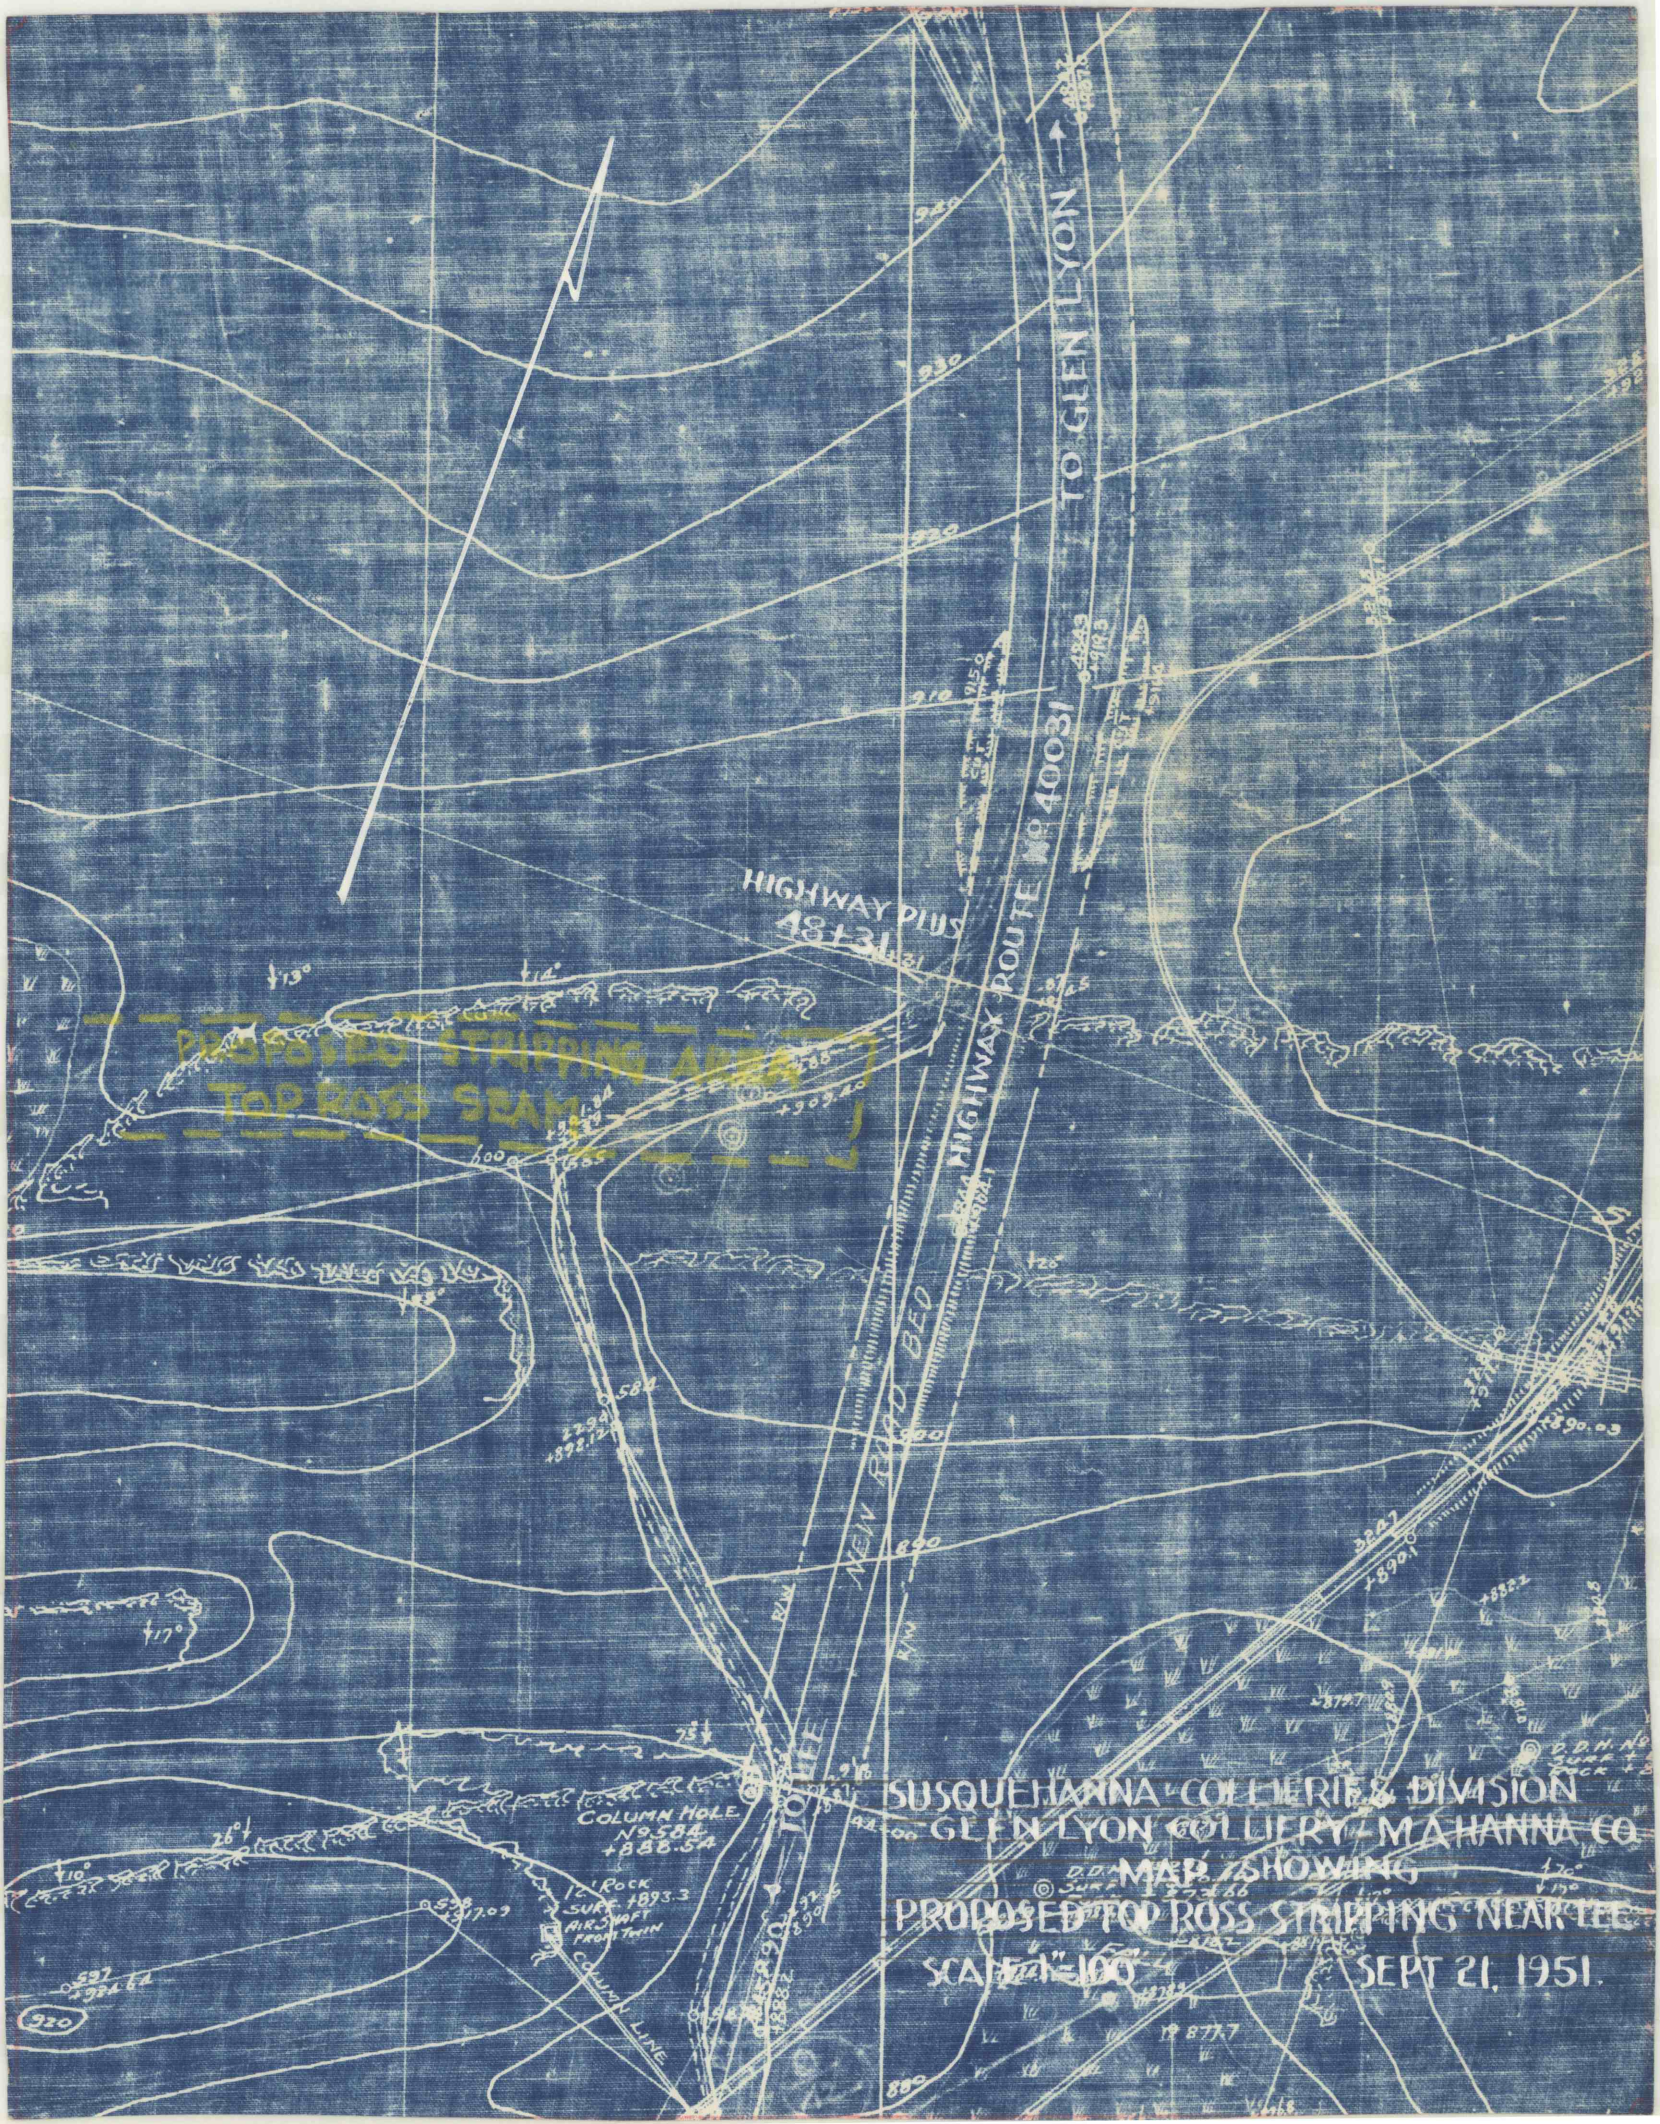
HIGHWAY PLUS 48+34.21
PROPOSED STRIPPING AREA TOP ROSS SEAM
HIGHWAY ROUTE No 40031 TO GLEN LYON
NEW ROAD BED
COLUMN HOLE No 584 +888.54
12" ROCK SURF +893.3 AIRSHAFT FROM THIN COLUMN LINE
SUSQUEHANNA COLLIERIE & DIVISION
GLEN LYON COLLIERY - MAHANNA CO
MAP SHOWING
PROPOSED TOP ROSS STRIPPING NEAR TEE
SCALE 1" = 100'
SEPT 21, 1951.