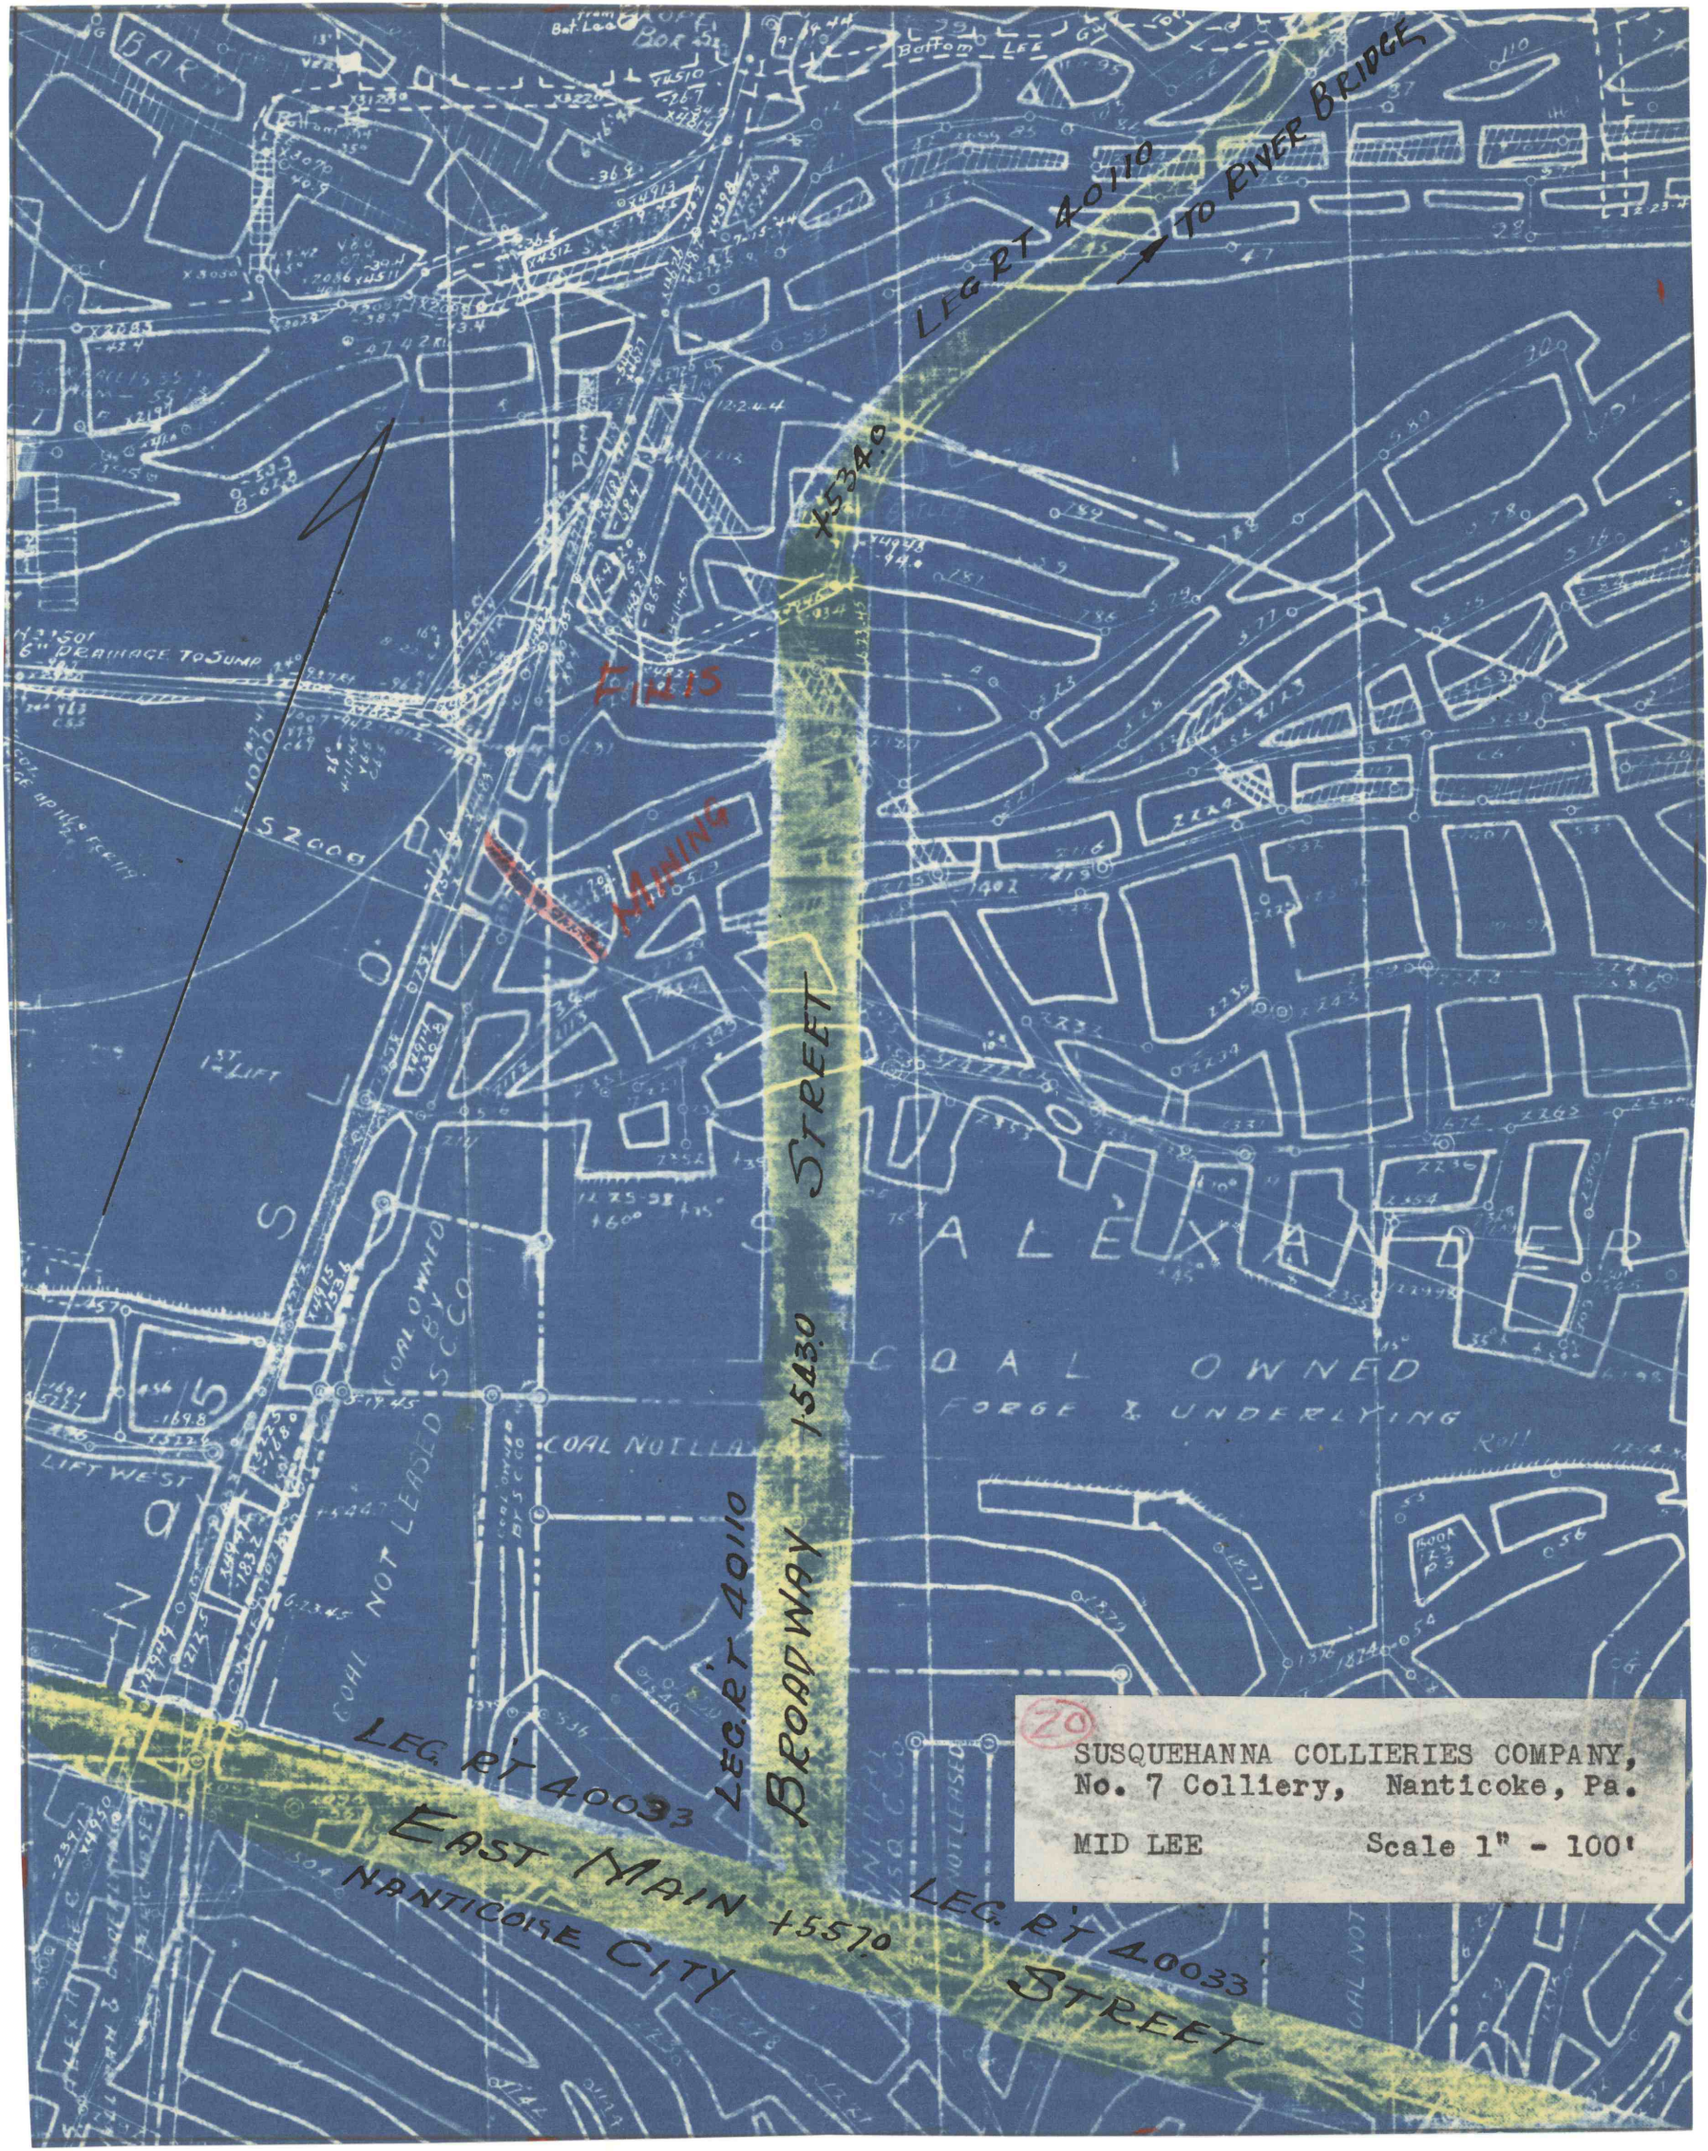
LEG RT 40110
TO RIVER BRIDGE
15340
FILLS
MINING
STREET
15430
BROADWAY
LEG RT 40110
COAL OWNED
FORGE & UNDERLYING
COAL NOT LEASED
LIFT WEST
LEG RT 40033
EAST MAIN
15570
NANTICOKE CITY
LEG RT 40033
STREET
20
SUSQUEHANNA COLLIERIES COMPANY,
No. 7 Colliery, Nanticoke, Pa.
MID LEE
Scale 1" - 100'