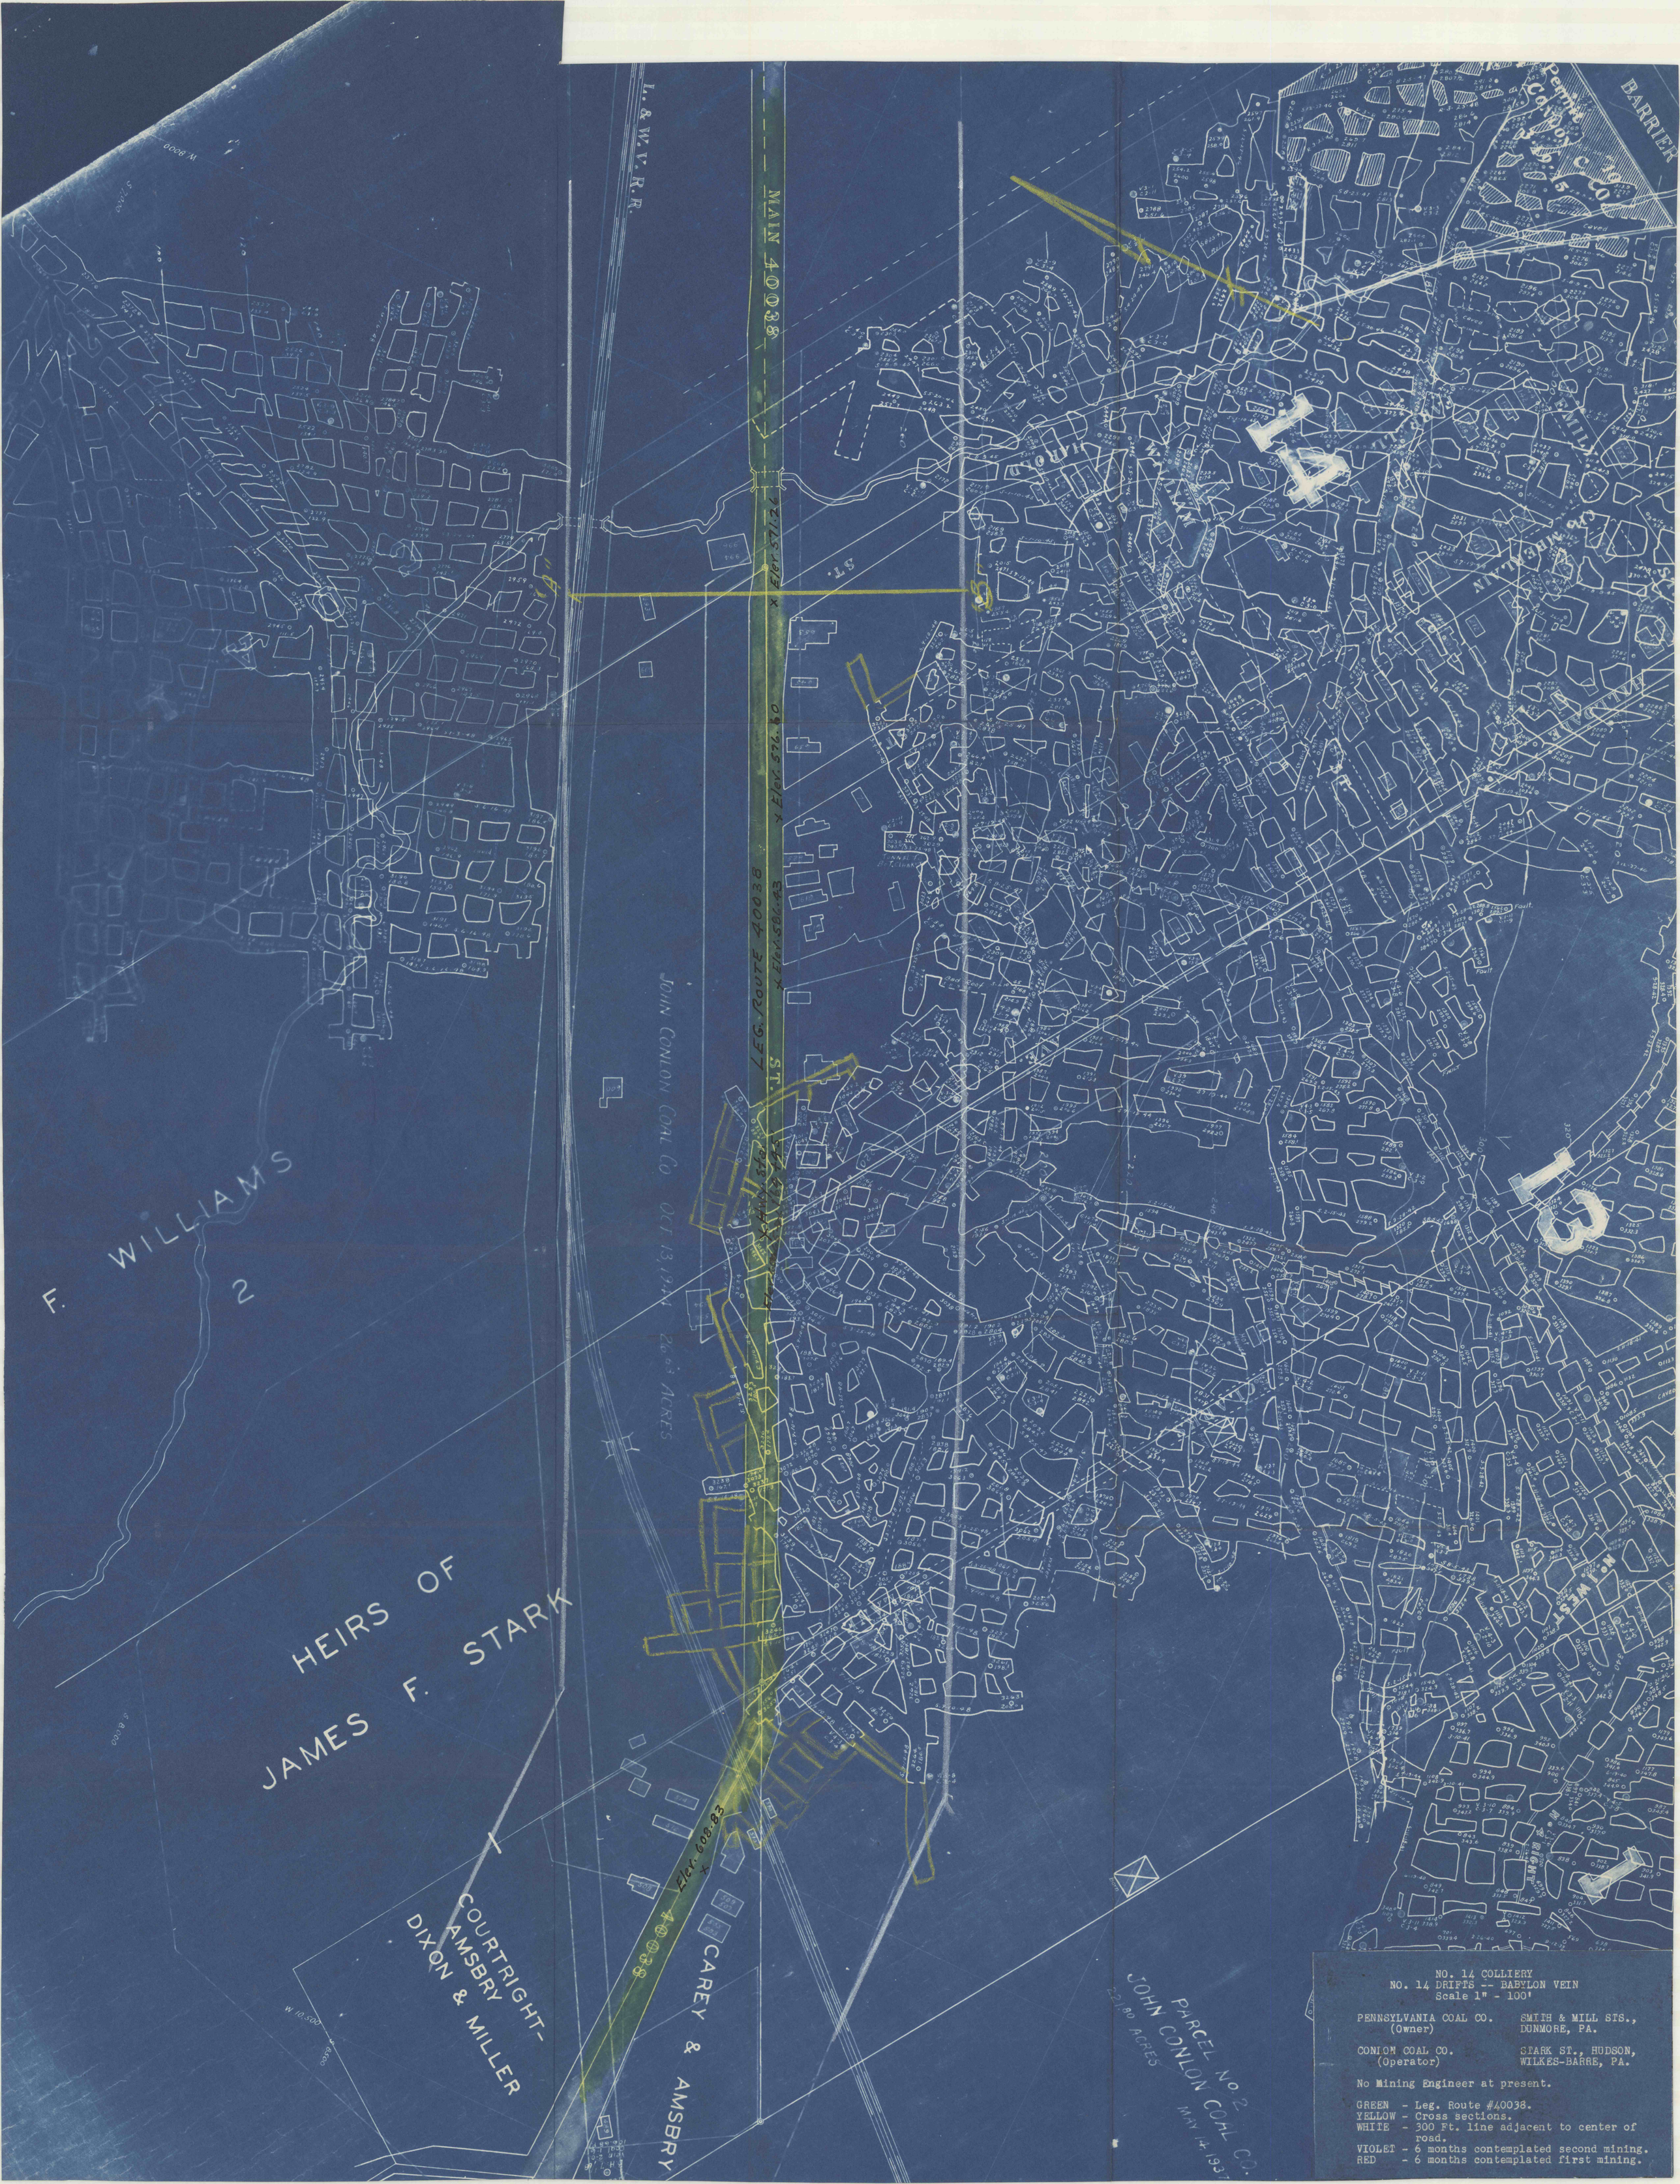
L. & W. V. R.R.
MAIN 40038
LEG. ROUTE 40038
STARK ST.
JOHN CONLON COAL CO
F. WILLIAMS
2
HEIRS OF
JAMES F. STARK
COURTRIGHT-
AMSBRY
DIXON & MILLER
CAREY & AMSBRY
PARCEL No. 2
JOHN CONLON COAL CO.
221.80 ACRES
MAY 14 1937
BARRIER
Pennsylvania Coal Co
Caved
Fault
NO. 14 COLLIERY
NO. 14 DRIFTS -- BABYLON VEIN
Scale 1" - 100'
PENNSYLVANIA COAL CO. (Owner)
SMITH & MILL STS., DUNMORE, PA.
CONLON COAL CO. (Operator)
STARK ST., HUDSON, WILKES-BARRE, PA.
No Mining Engineer at present.
GREEN - Leg. Route #40038.
YELLOW - Cross sections.
WHITE - 300 Ft. line adjacent to center of road.
VIOLET - 6 months contemplated second mining.
RED - 6 months contemplated first mining.