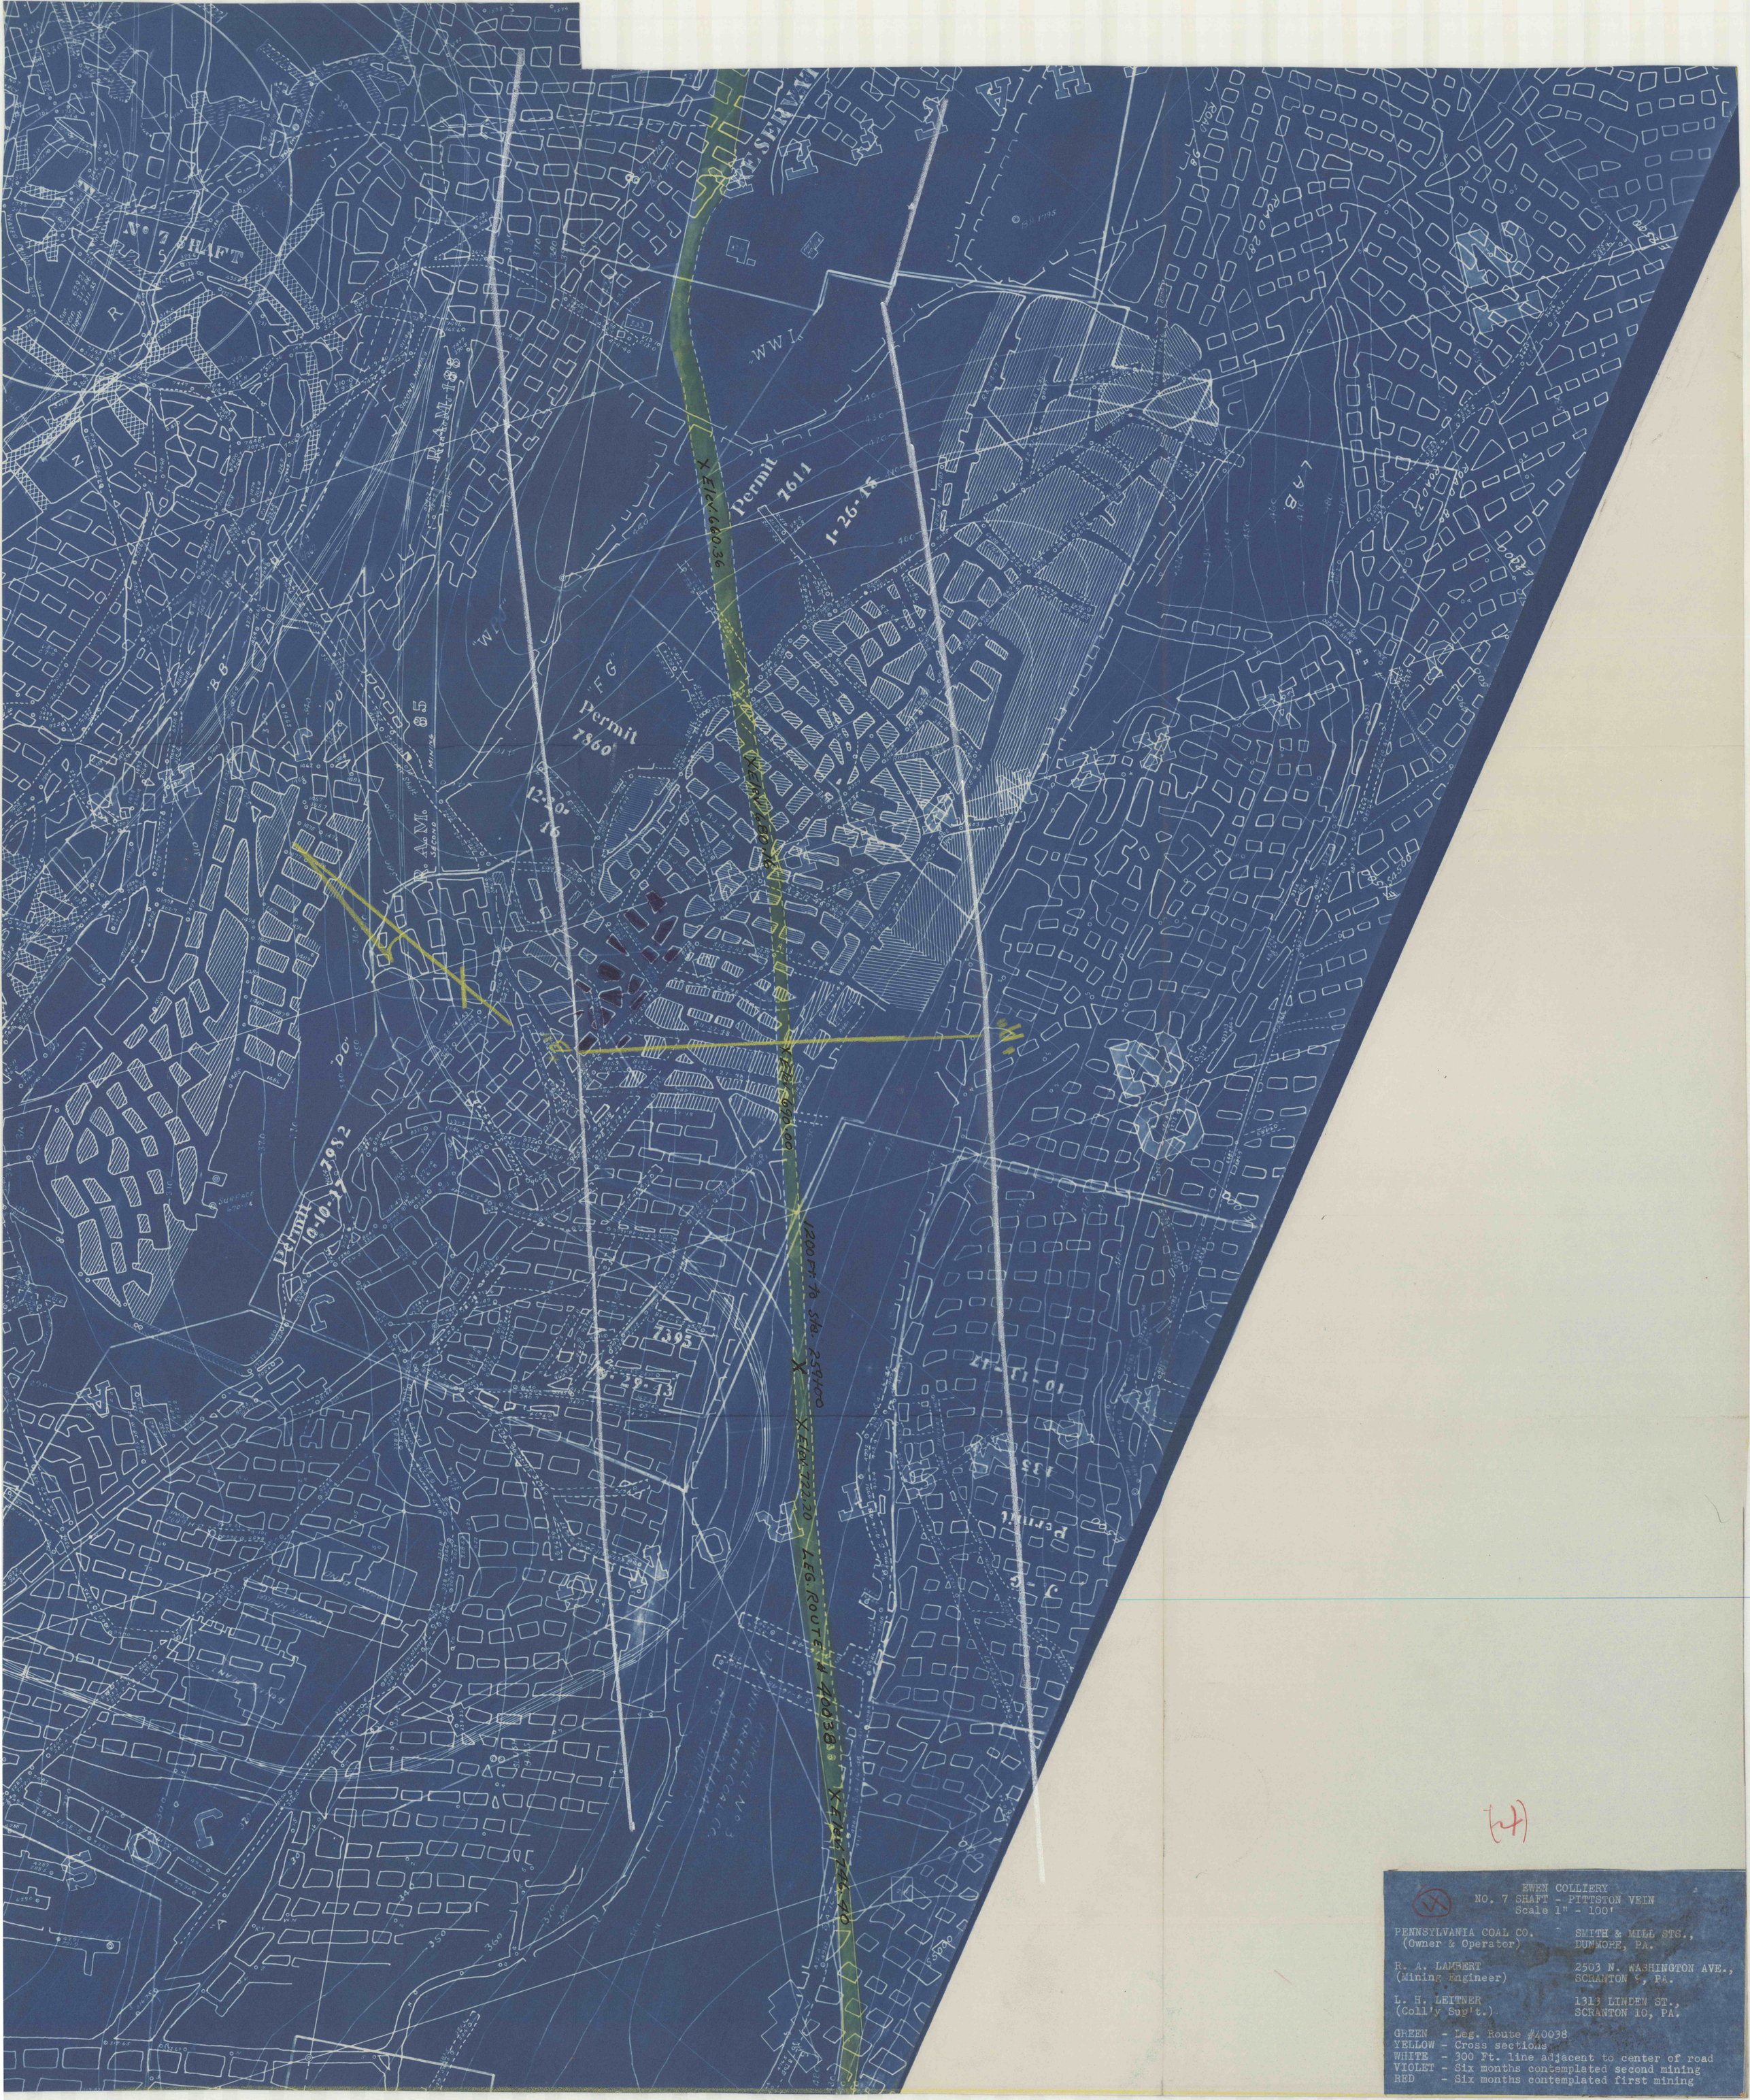
EWEN COLLIERY
NO. 7 SHAFT - PITTSTON VEIN
Scale 1" - 100'
PENNSYLVANIA COAL CO.
(Owner & Operator)
SMITH & MILL STS.,
DUNMORE, PA.
R. A. LAMBERT
(Mining Engineer)
2503 N. WASHINGTON AVE.,
SCRANTON 9, PA.
L. H. LEITNER
(Coll'y Sup't.)
1313 LINDEN ST.,
SCRANTON 10, PA.
GREEN - Leg. Route #40038
YELLOW - Cross sections
WHITE - 300 Ft. line adjacent to center of road
VIOLET - Six months contemplated second mining
RED - Six months contemplated first mining
Permit 7611
1-26-18
Permit 7860
12-30-16
Permit 7982
10-10-17
7395
1-29-13
Permit
10-13-17
Permit
3-5
X ELEV. 660.36
X ELEV. 722.20
LEG. ROUTE #40038
X ELEV. 746.40
1200 Ft. to Sta. 2+90.00
X Sta. 2+94.00
WWI
ROAD 281
