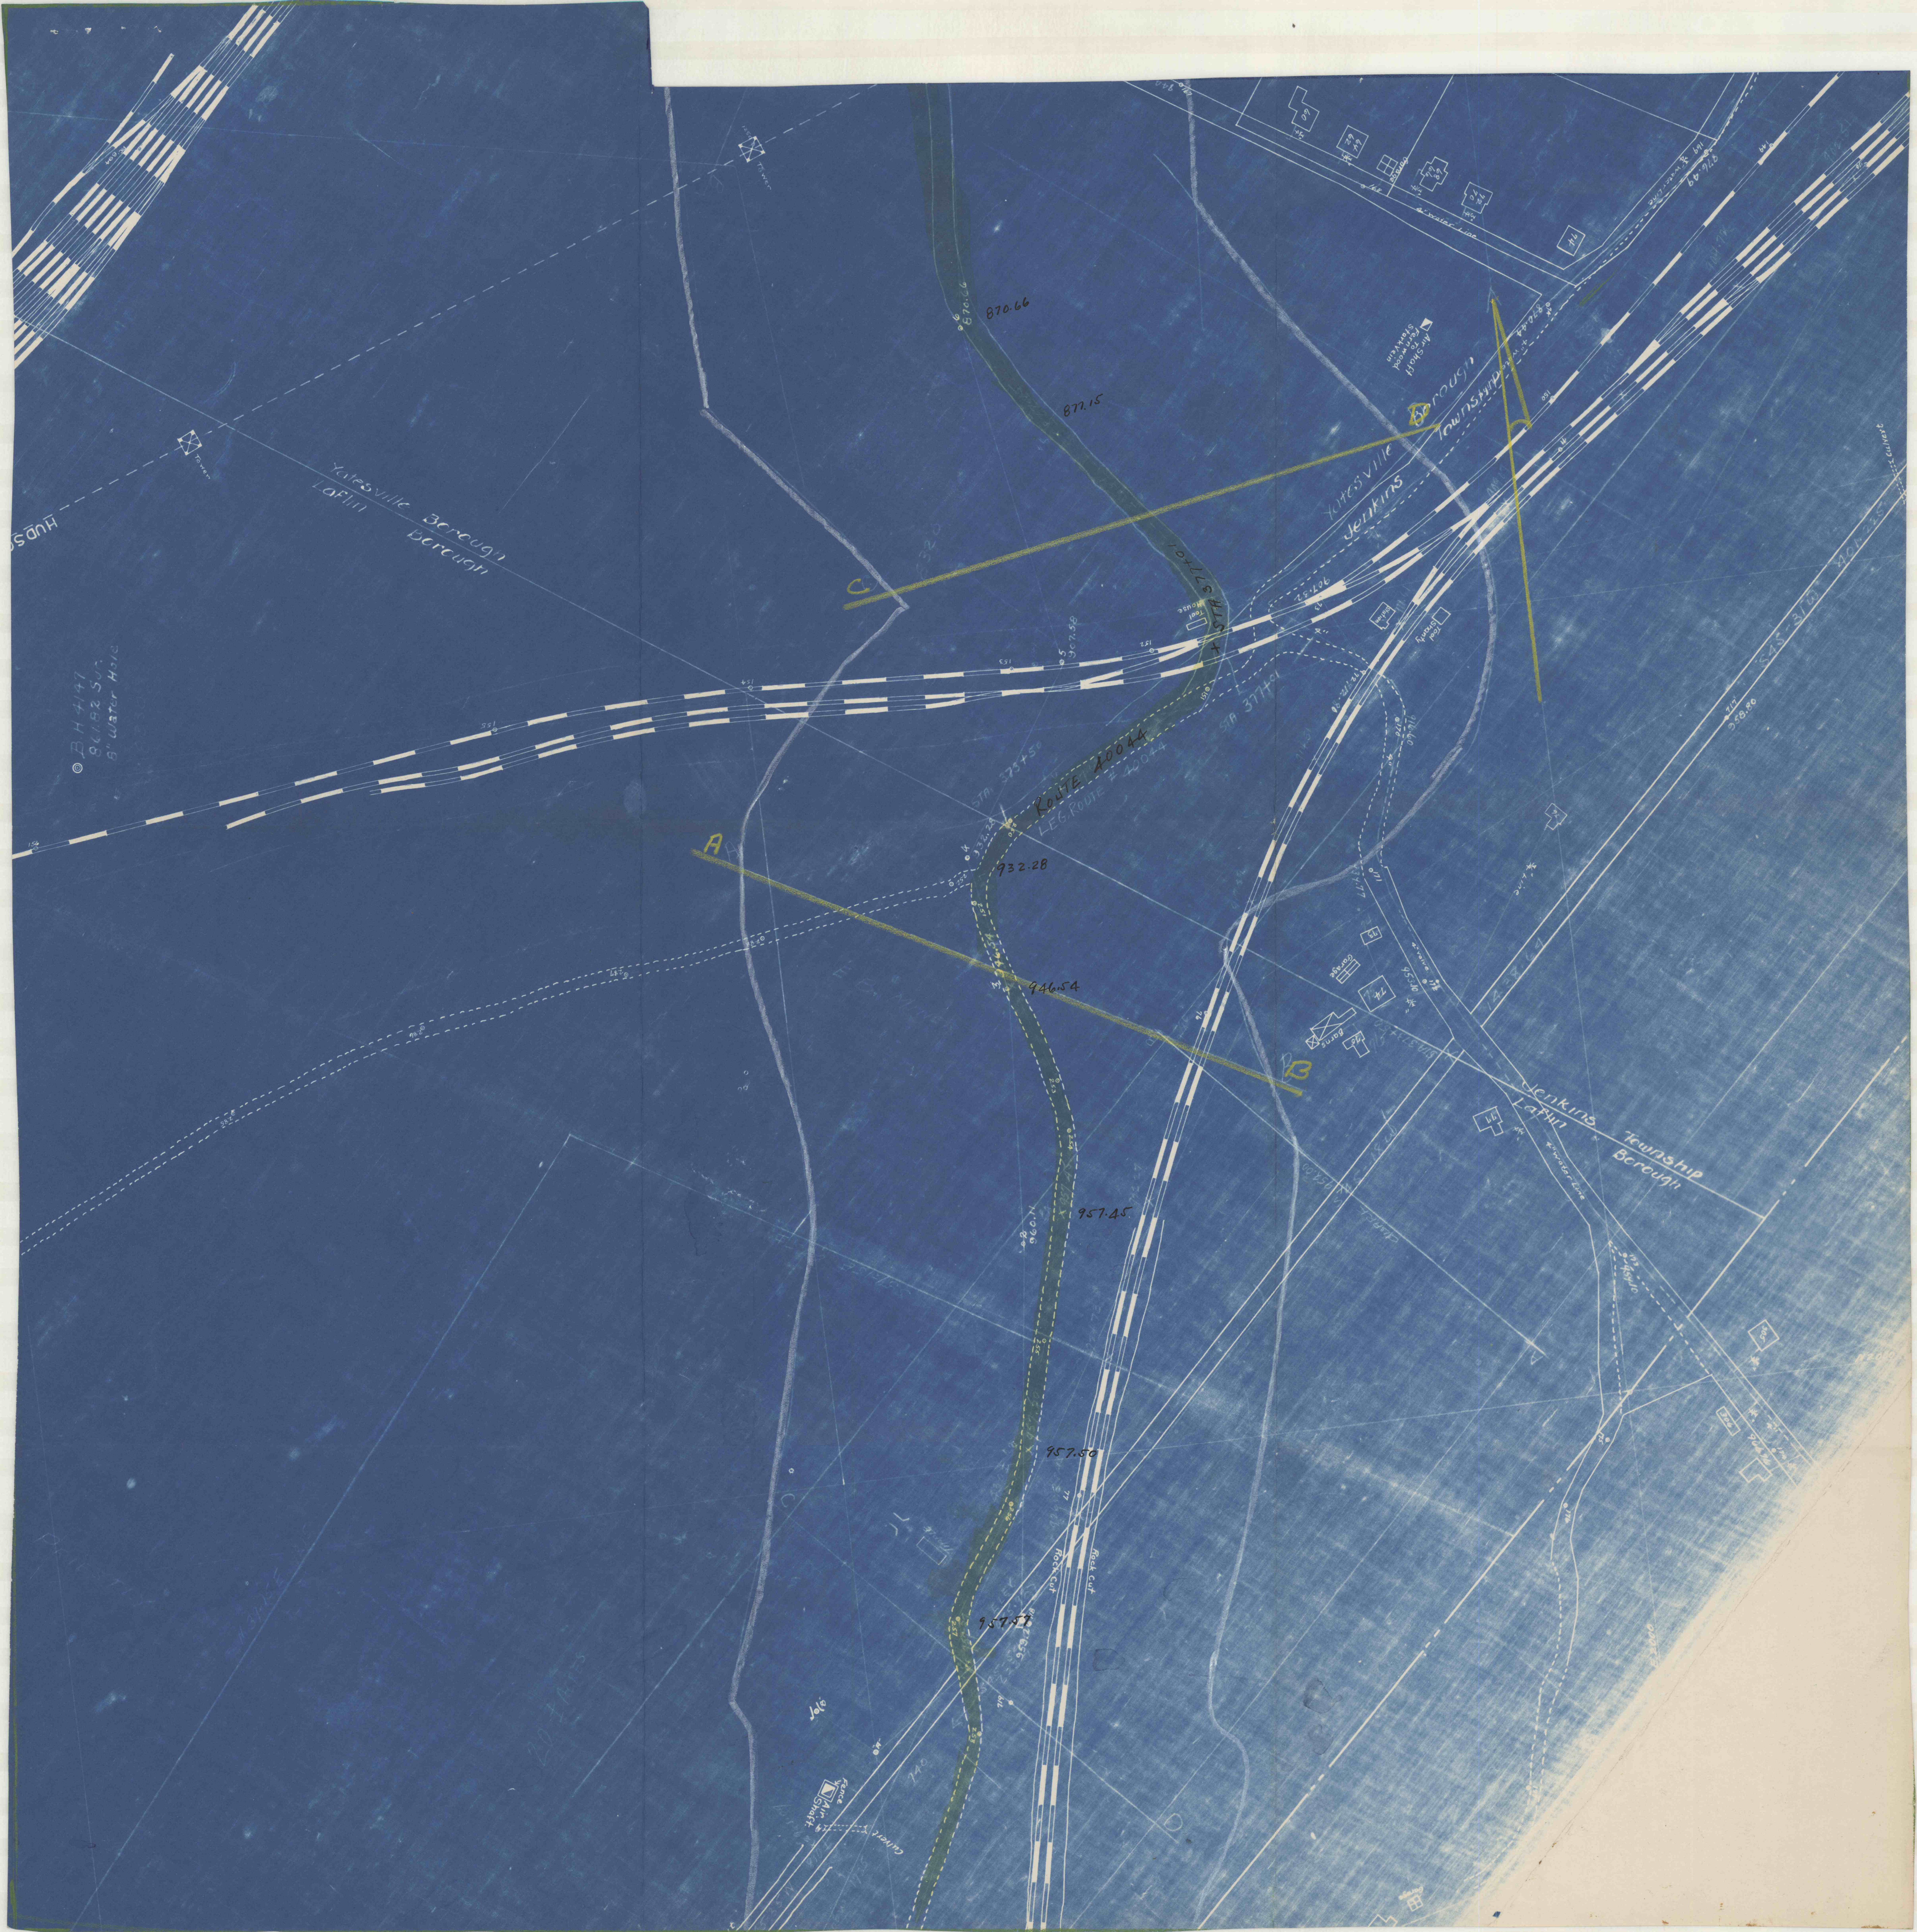

Yatesville Borough
Laflin Borough
Yatesville Borough
Jenkins Township
Jenkins Township
Laflin Borough
B.H. 4147
861.82 Sur.
8" Water Hole
Tower
Tower
Air Shaft
Fernwood
Starkvein
4" water Line
870.66
877.15
+ STA 377+01
ROUTE 40044
LEG. ROUTE # 40044
STA 373+50
STA 377+01
932.28
946.54
957.45
957.50
957.57
907.58
907.32
976.49
958.80
Tool House
Station
Tool Shanty
Garage
Barns
Garage
Rock Cut
Rock Cut
Air Shaft
Fence
Culvert
Culvert
S45-31W
A
B
C
D