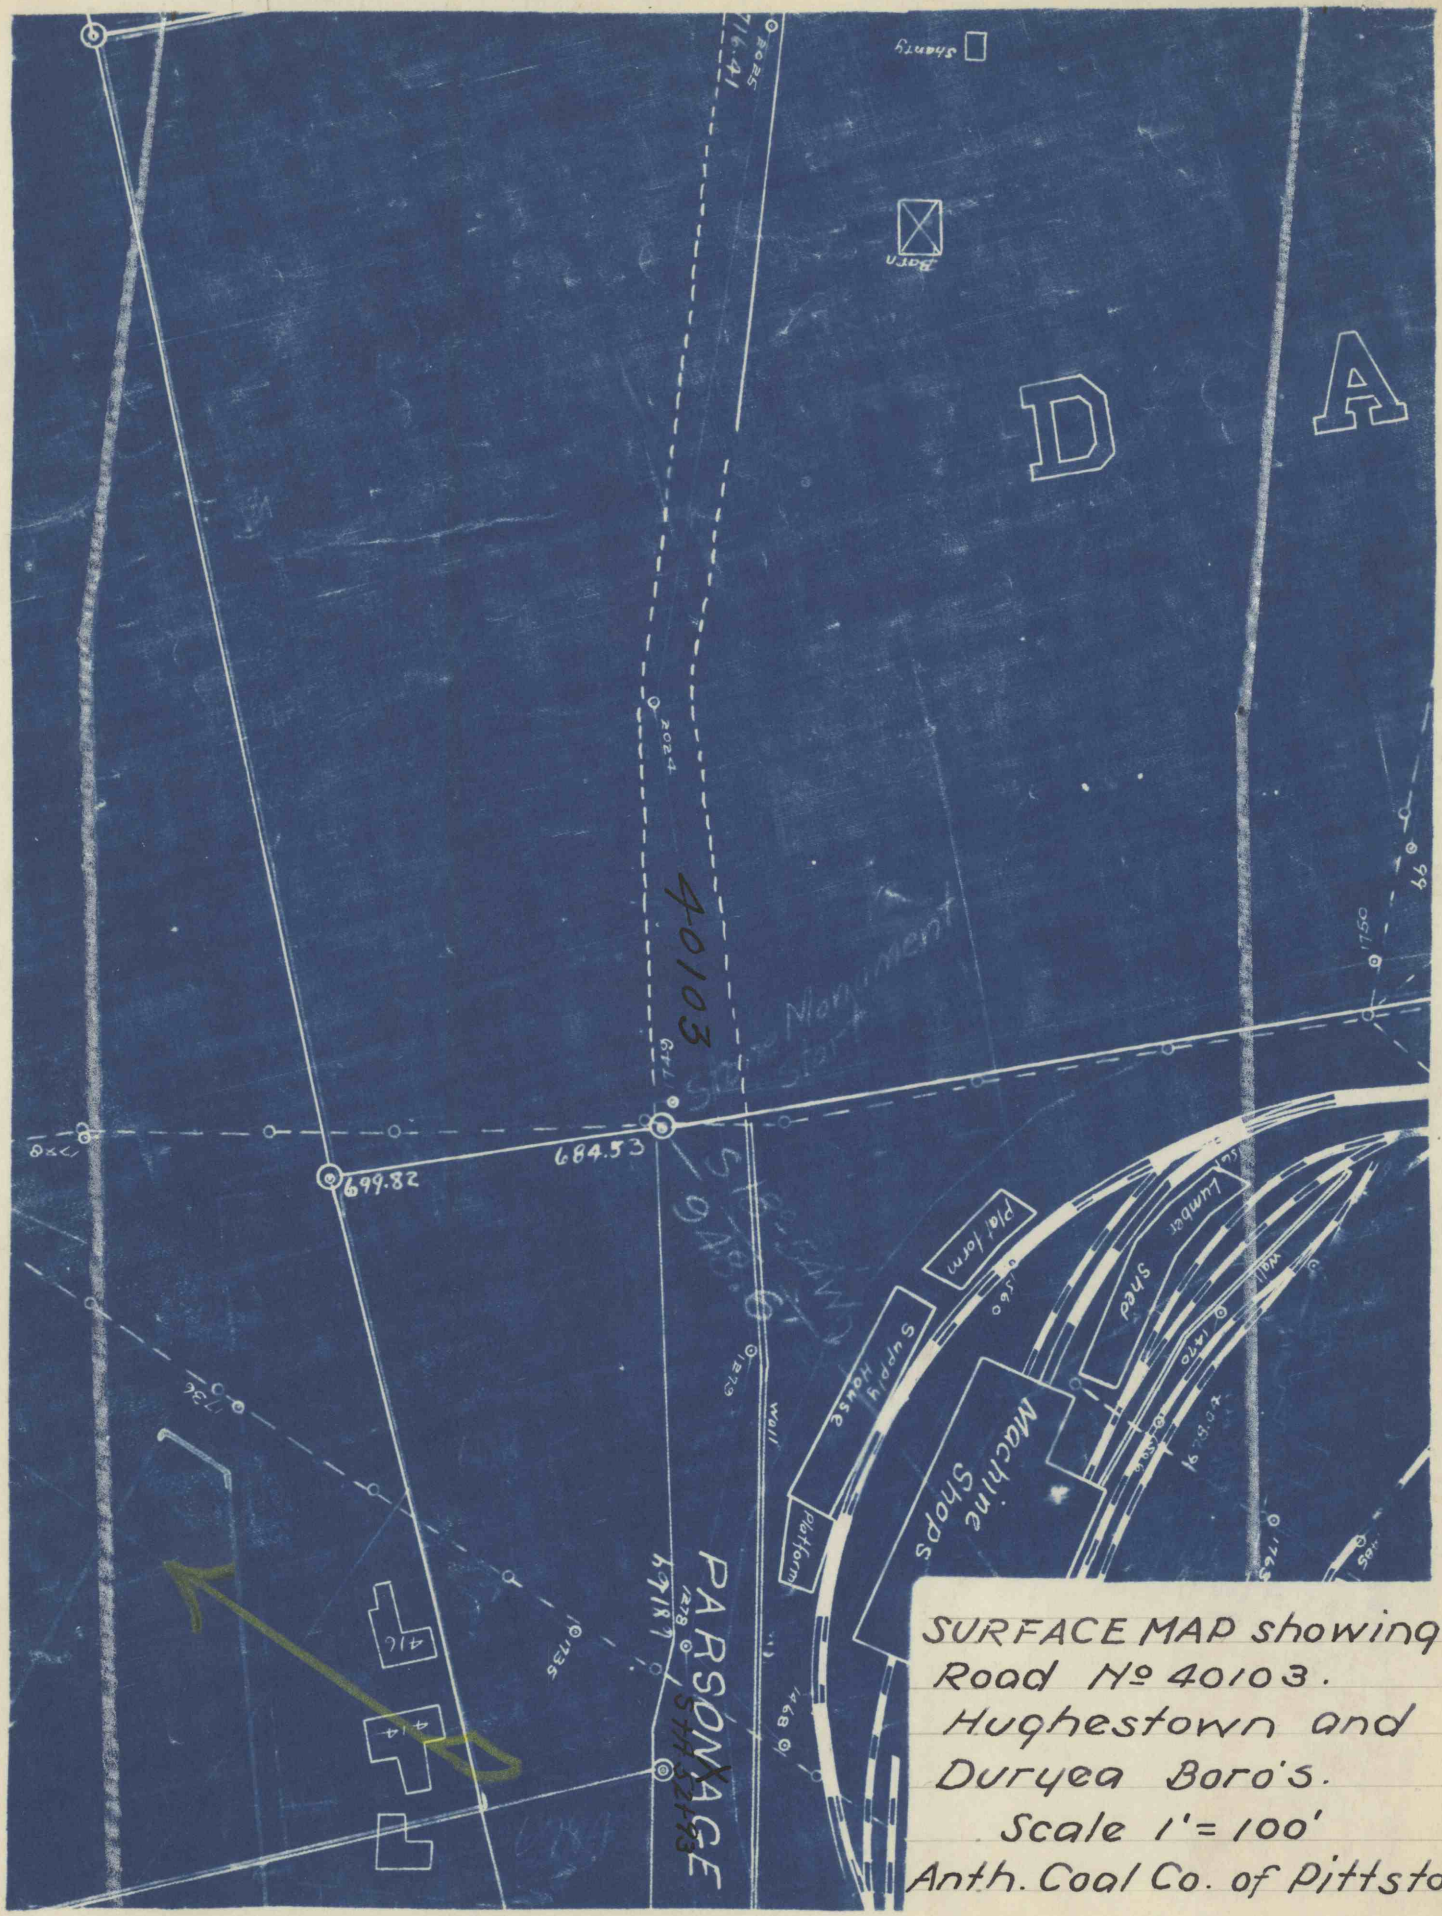

SURFACE MAP showing
Road № 40103.
Hughestown and
Duryea Boro's.
Scale 1" = 100'
Anth. Coal Co. of Pittston