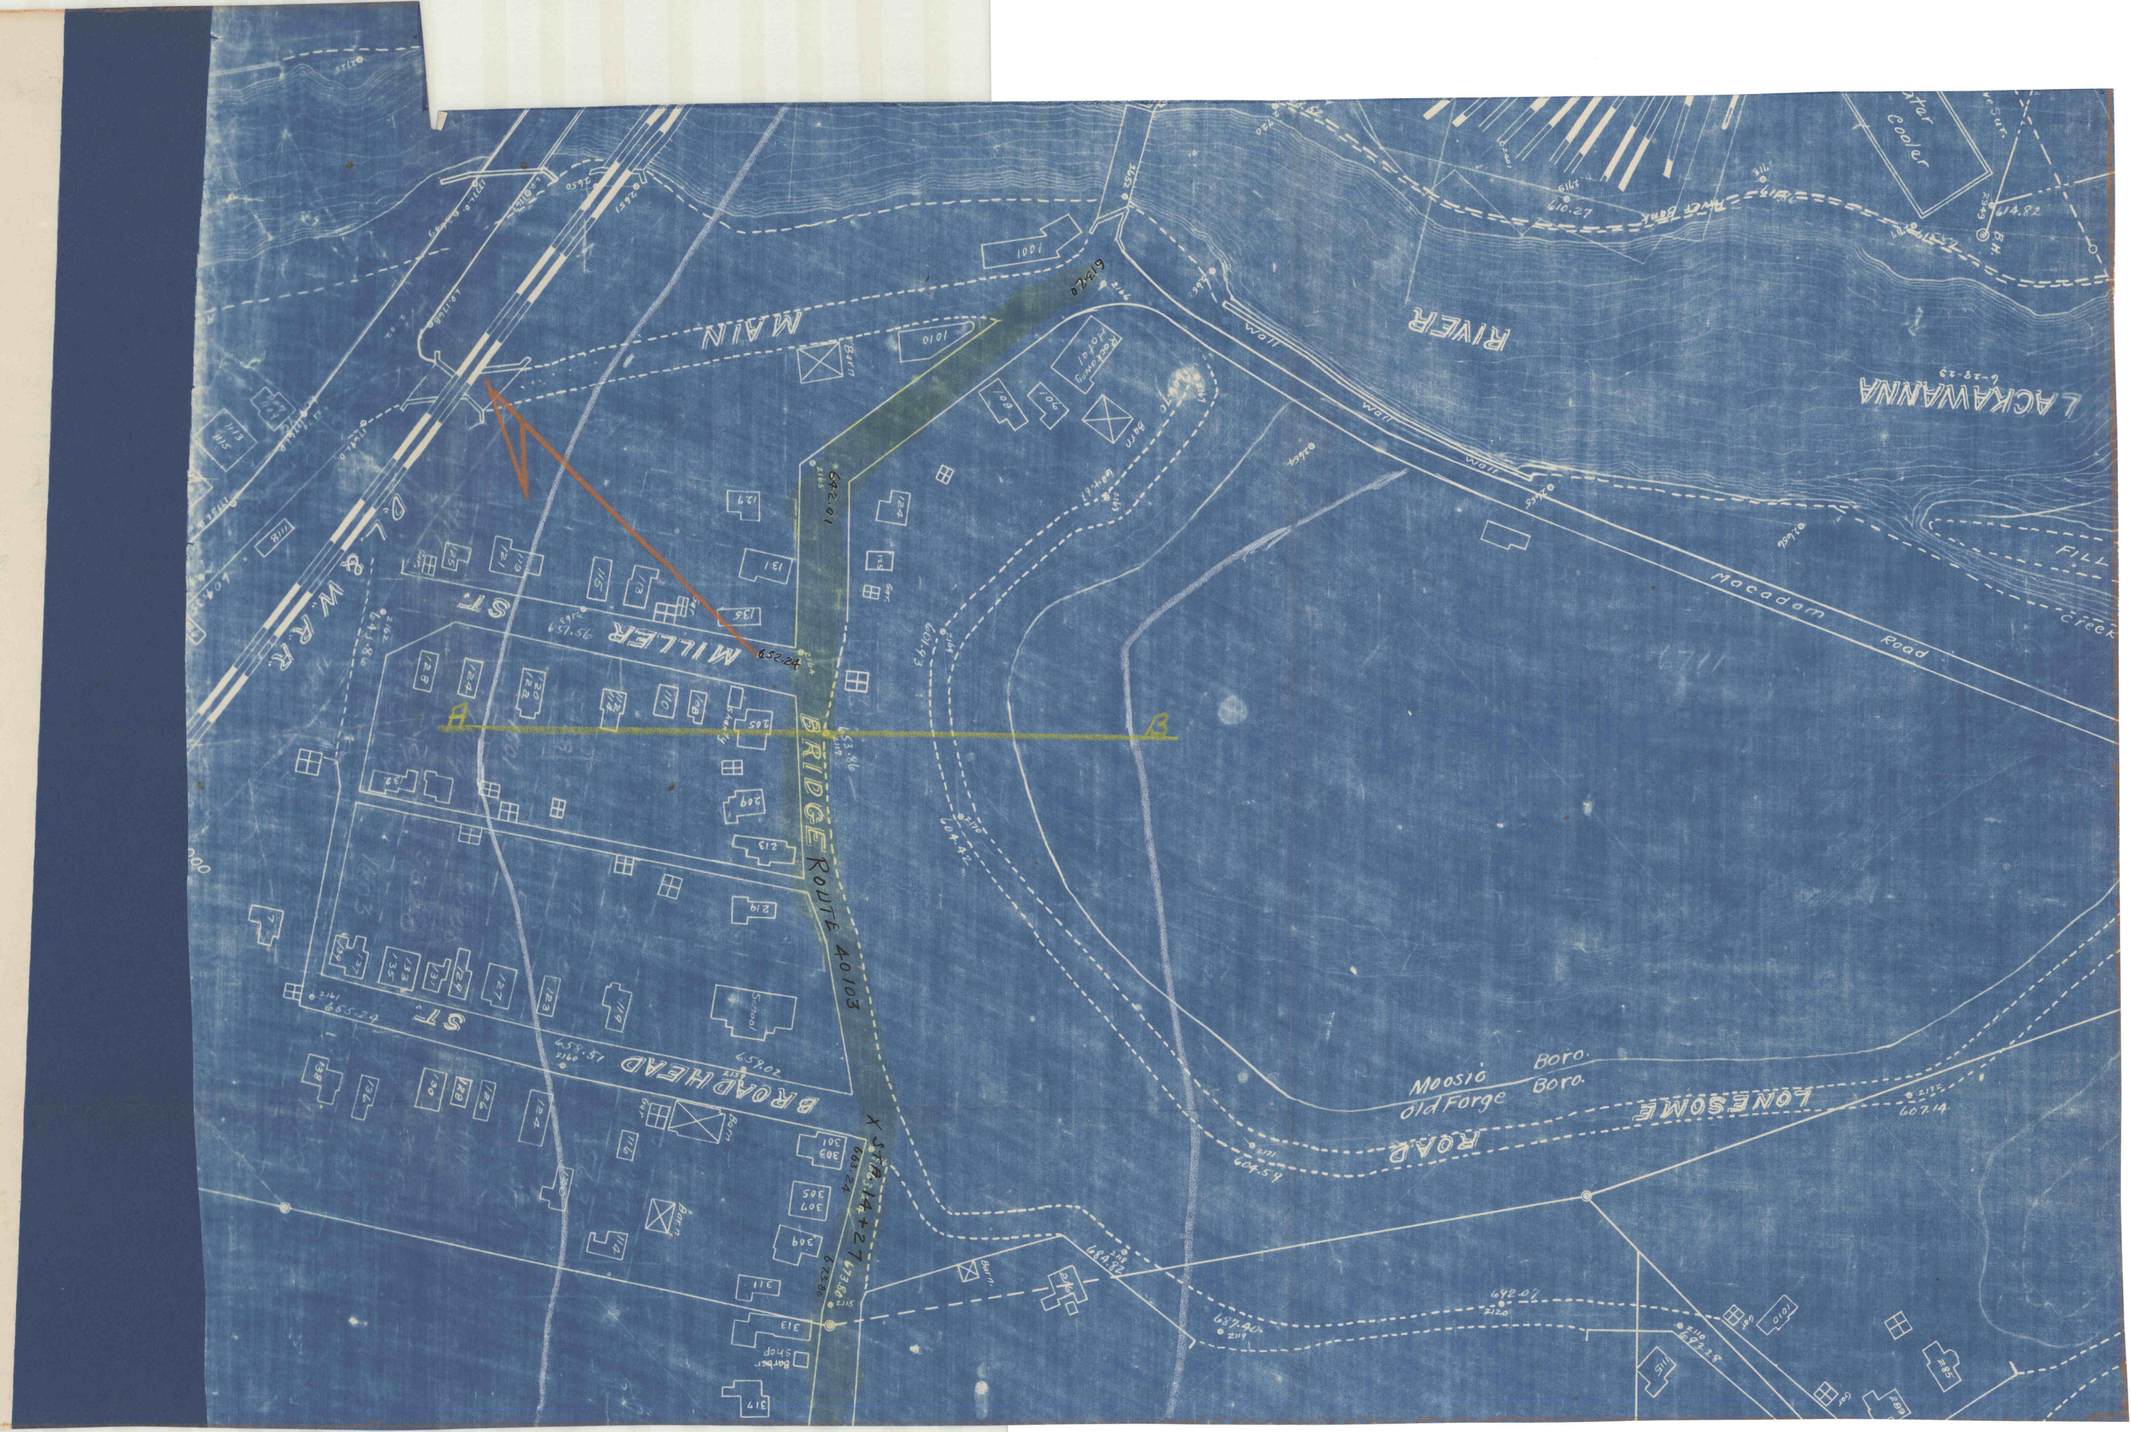
MAIN
RIVER
LACKAWANNA
MILLER ST.
BRIDGE ROUTE 40103
BROADHEAD ST.
LONESOME ROAD
Macadam Road
Moosic Boro.
Old Forge Boro.
D.L. & W.R.R.
A
B
Wall
Fill
Creek
Barber Shop
Station
Garage
Bldg.