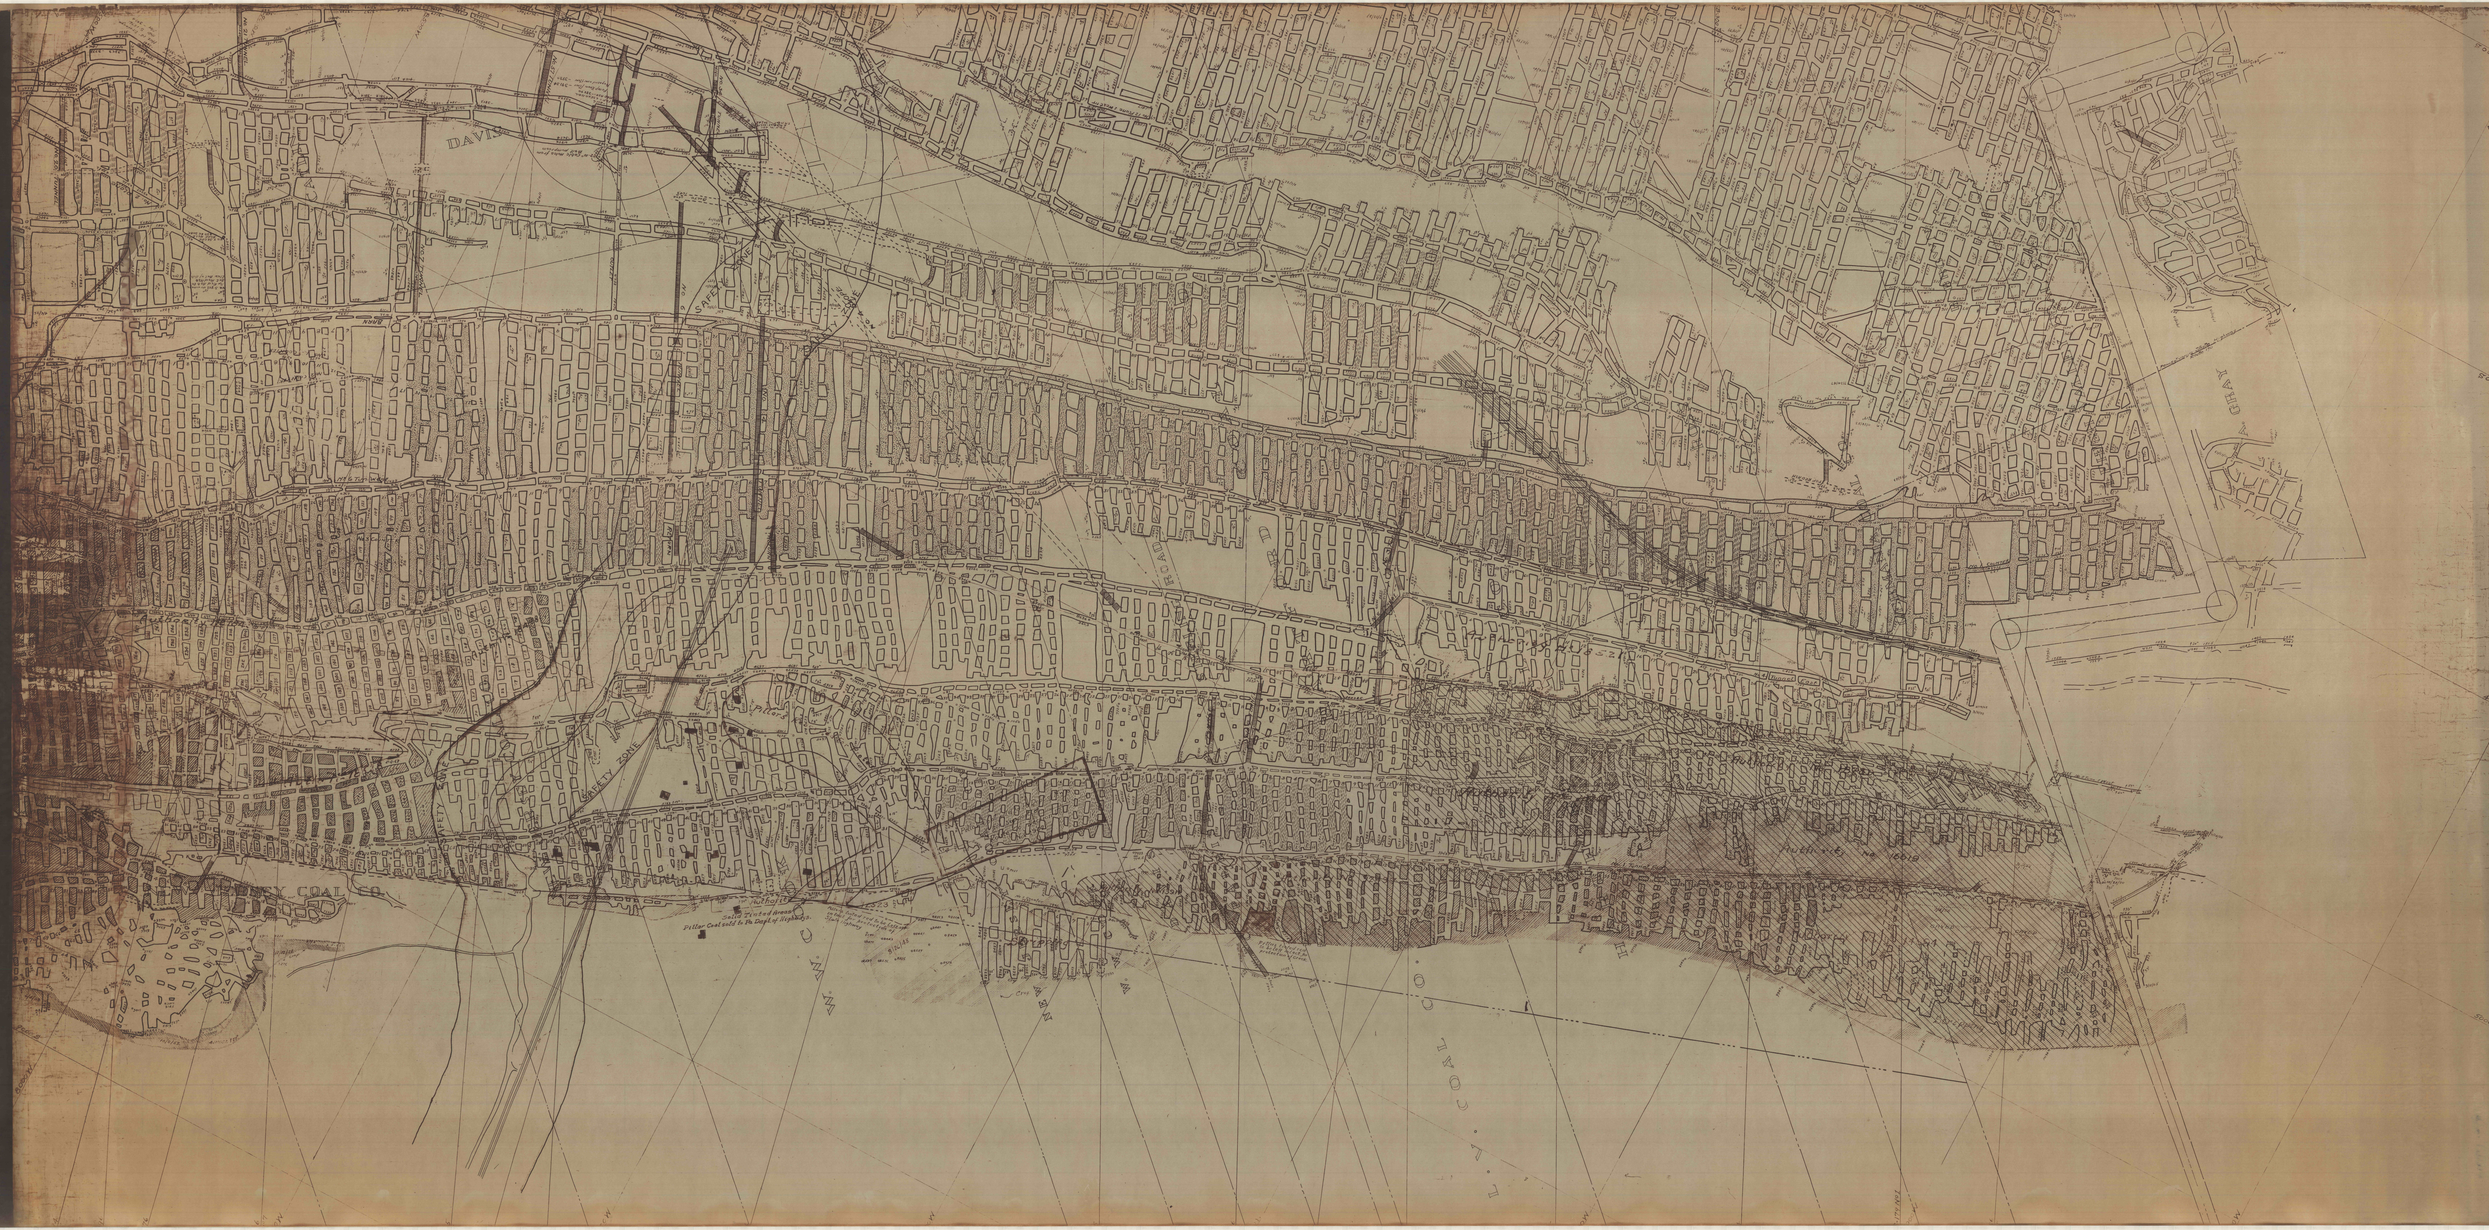

DAVIS
SAFETY ZONE
ROAD
GRAY
NEW JERSEY COAL CO.
L.V. COAL CO.
Authority
Solid Tinted Areas
Pillar Coal sold to Pa. Dept. of Highways.
Pillars tinted red to be left in tact for protection of State Highway
8/26/48
Authority No. 16619
No. 1 Tunnel East
CAVED
Authority No. 14594
Crop
6-5-53