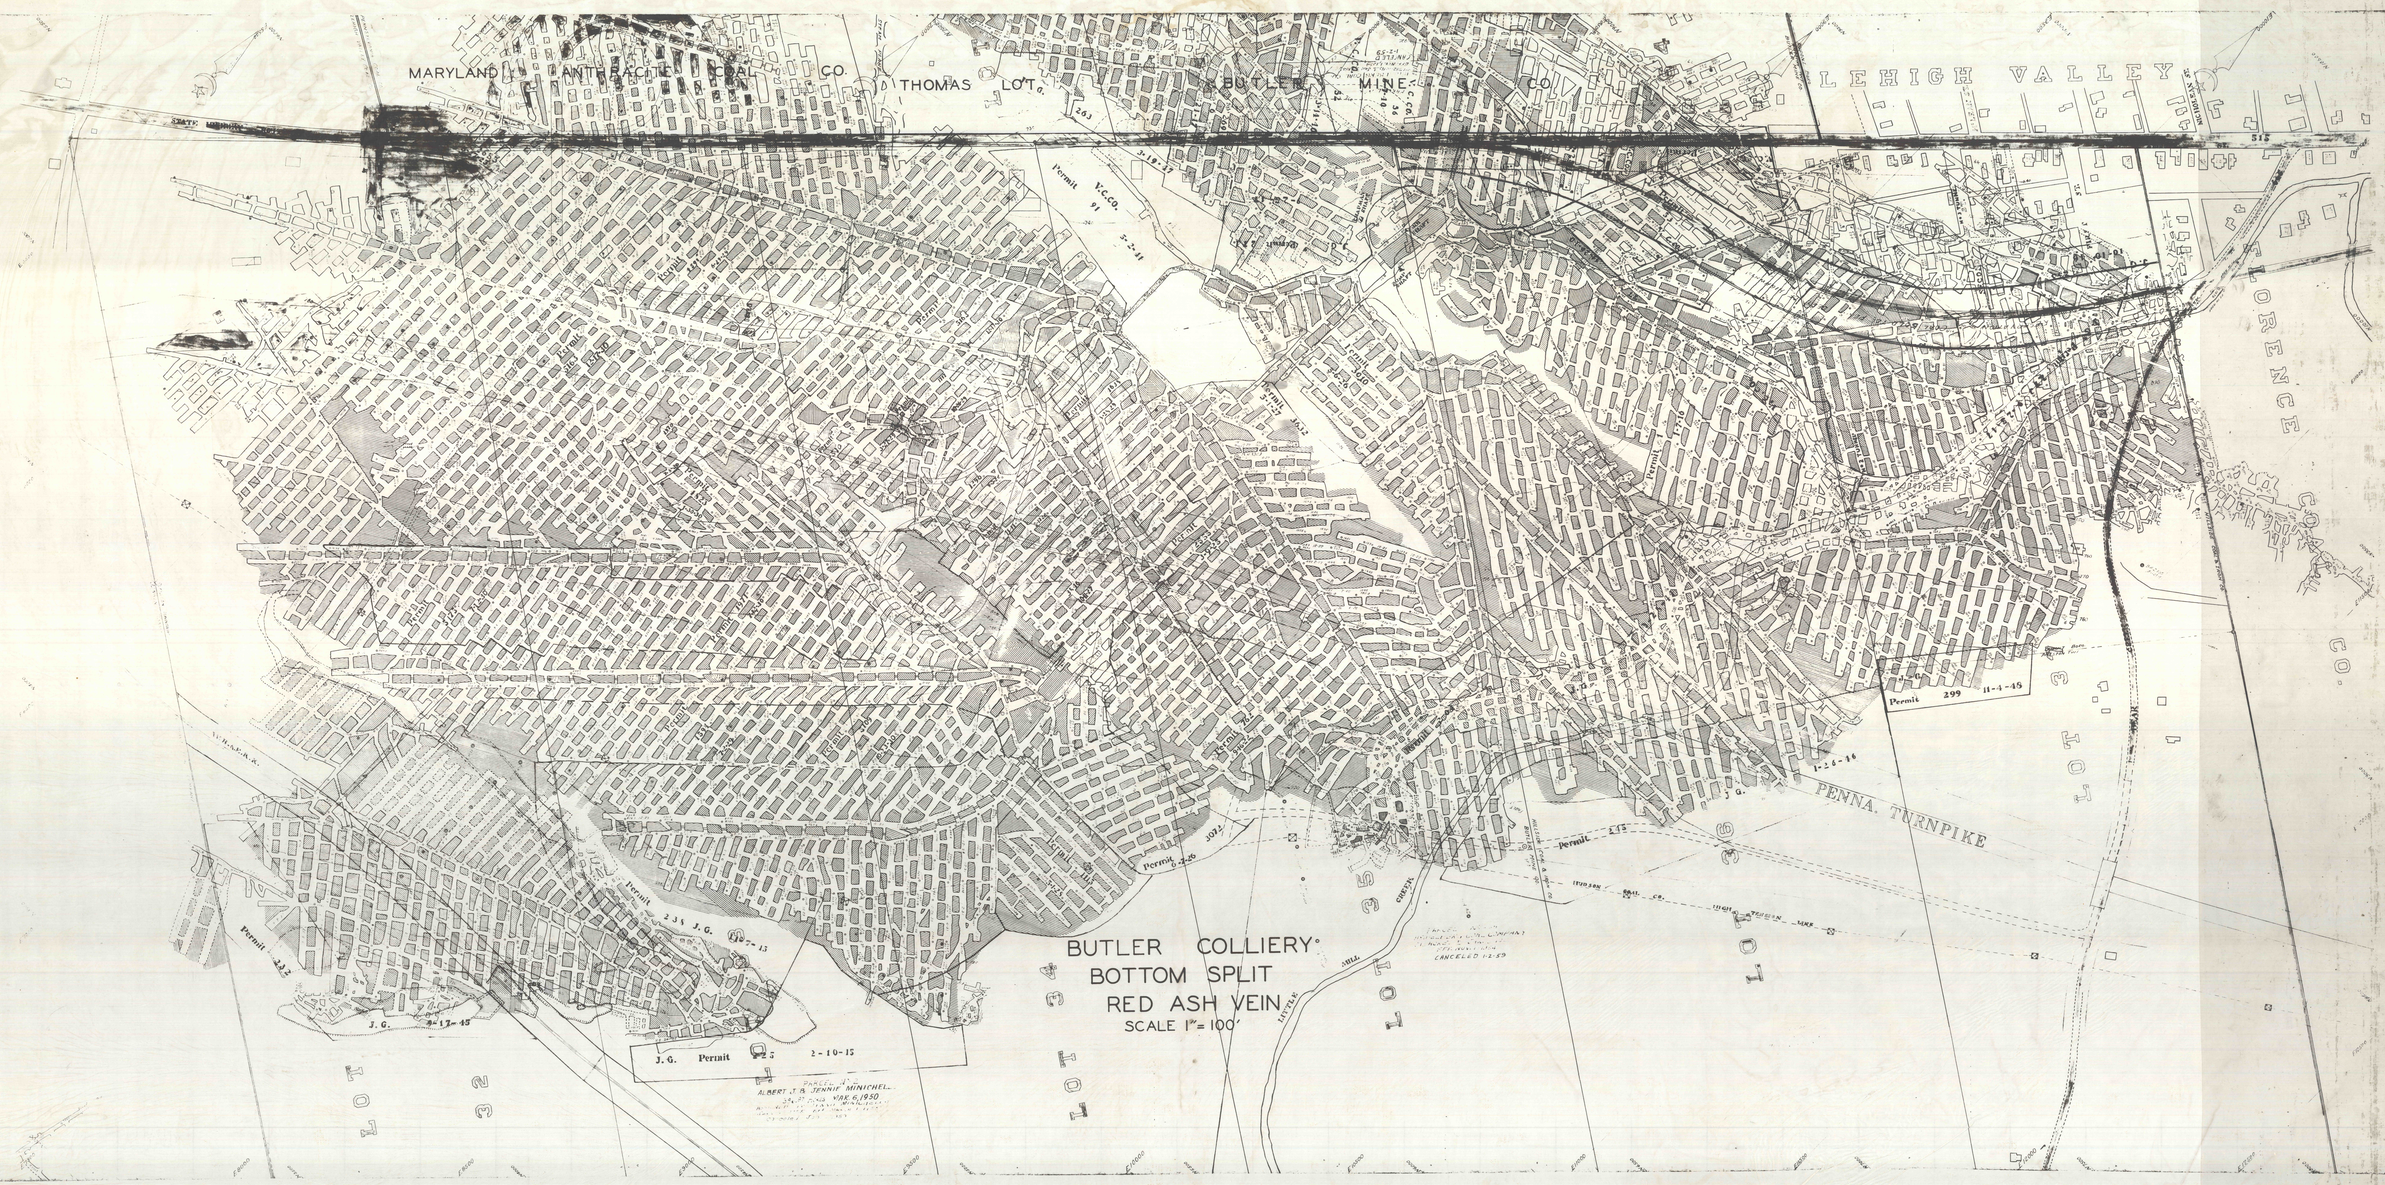
MARYLAND ANTHRACITE COAL CO.
THOMAS LOT
BUTLER MINE CO.
LEHIGH VALLEY
FLORENCE COAL CO.
PENNA. TURNPIKE
Permit 299 11-4-49
BUTLER COLLIERY
BOTTOM SPLIT
RED ASH VEIN
SCALE 1" = 100'