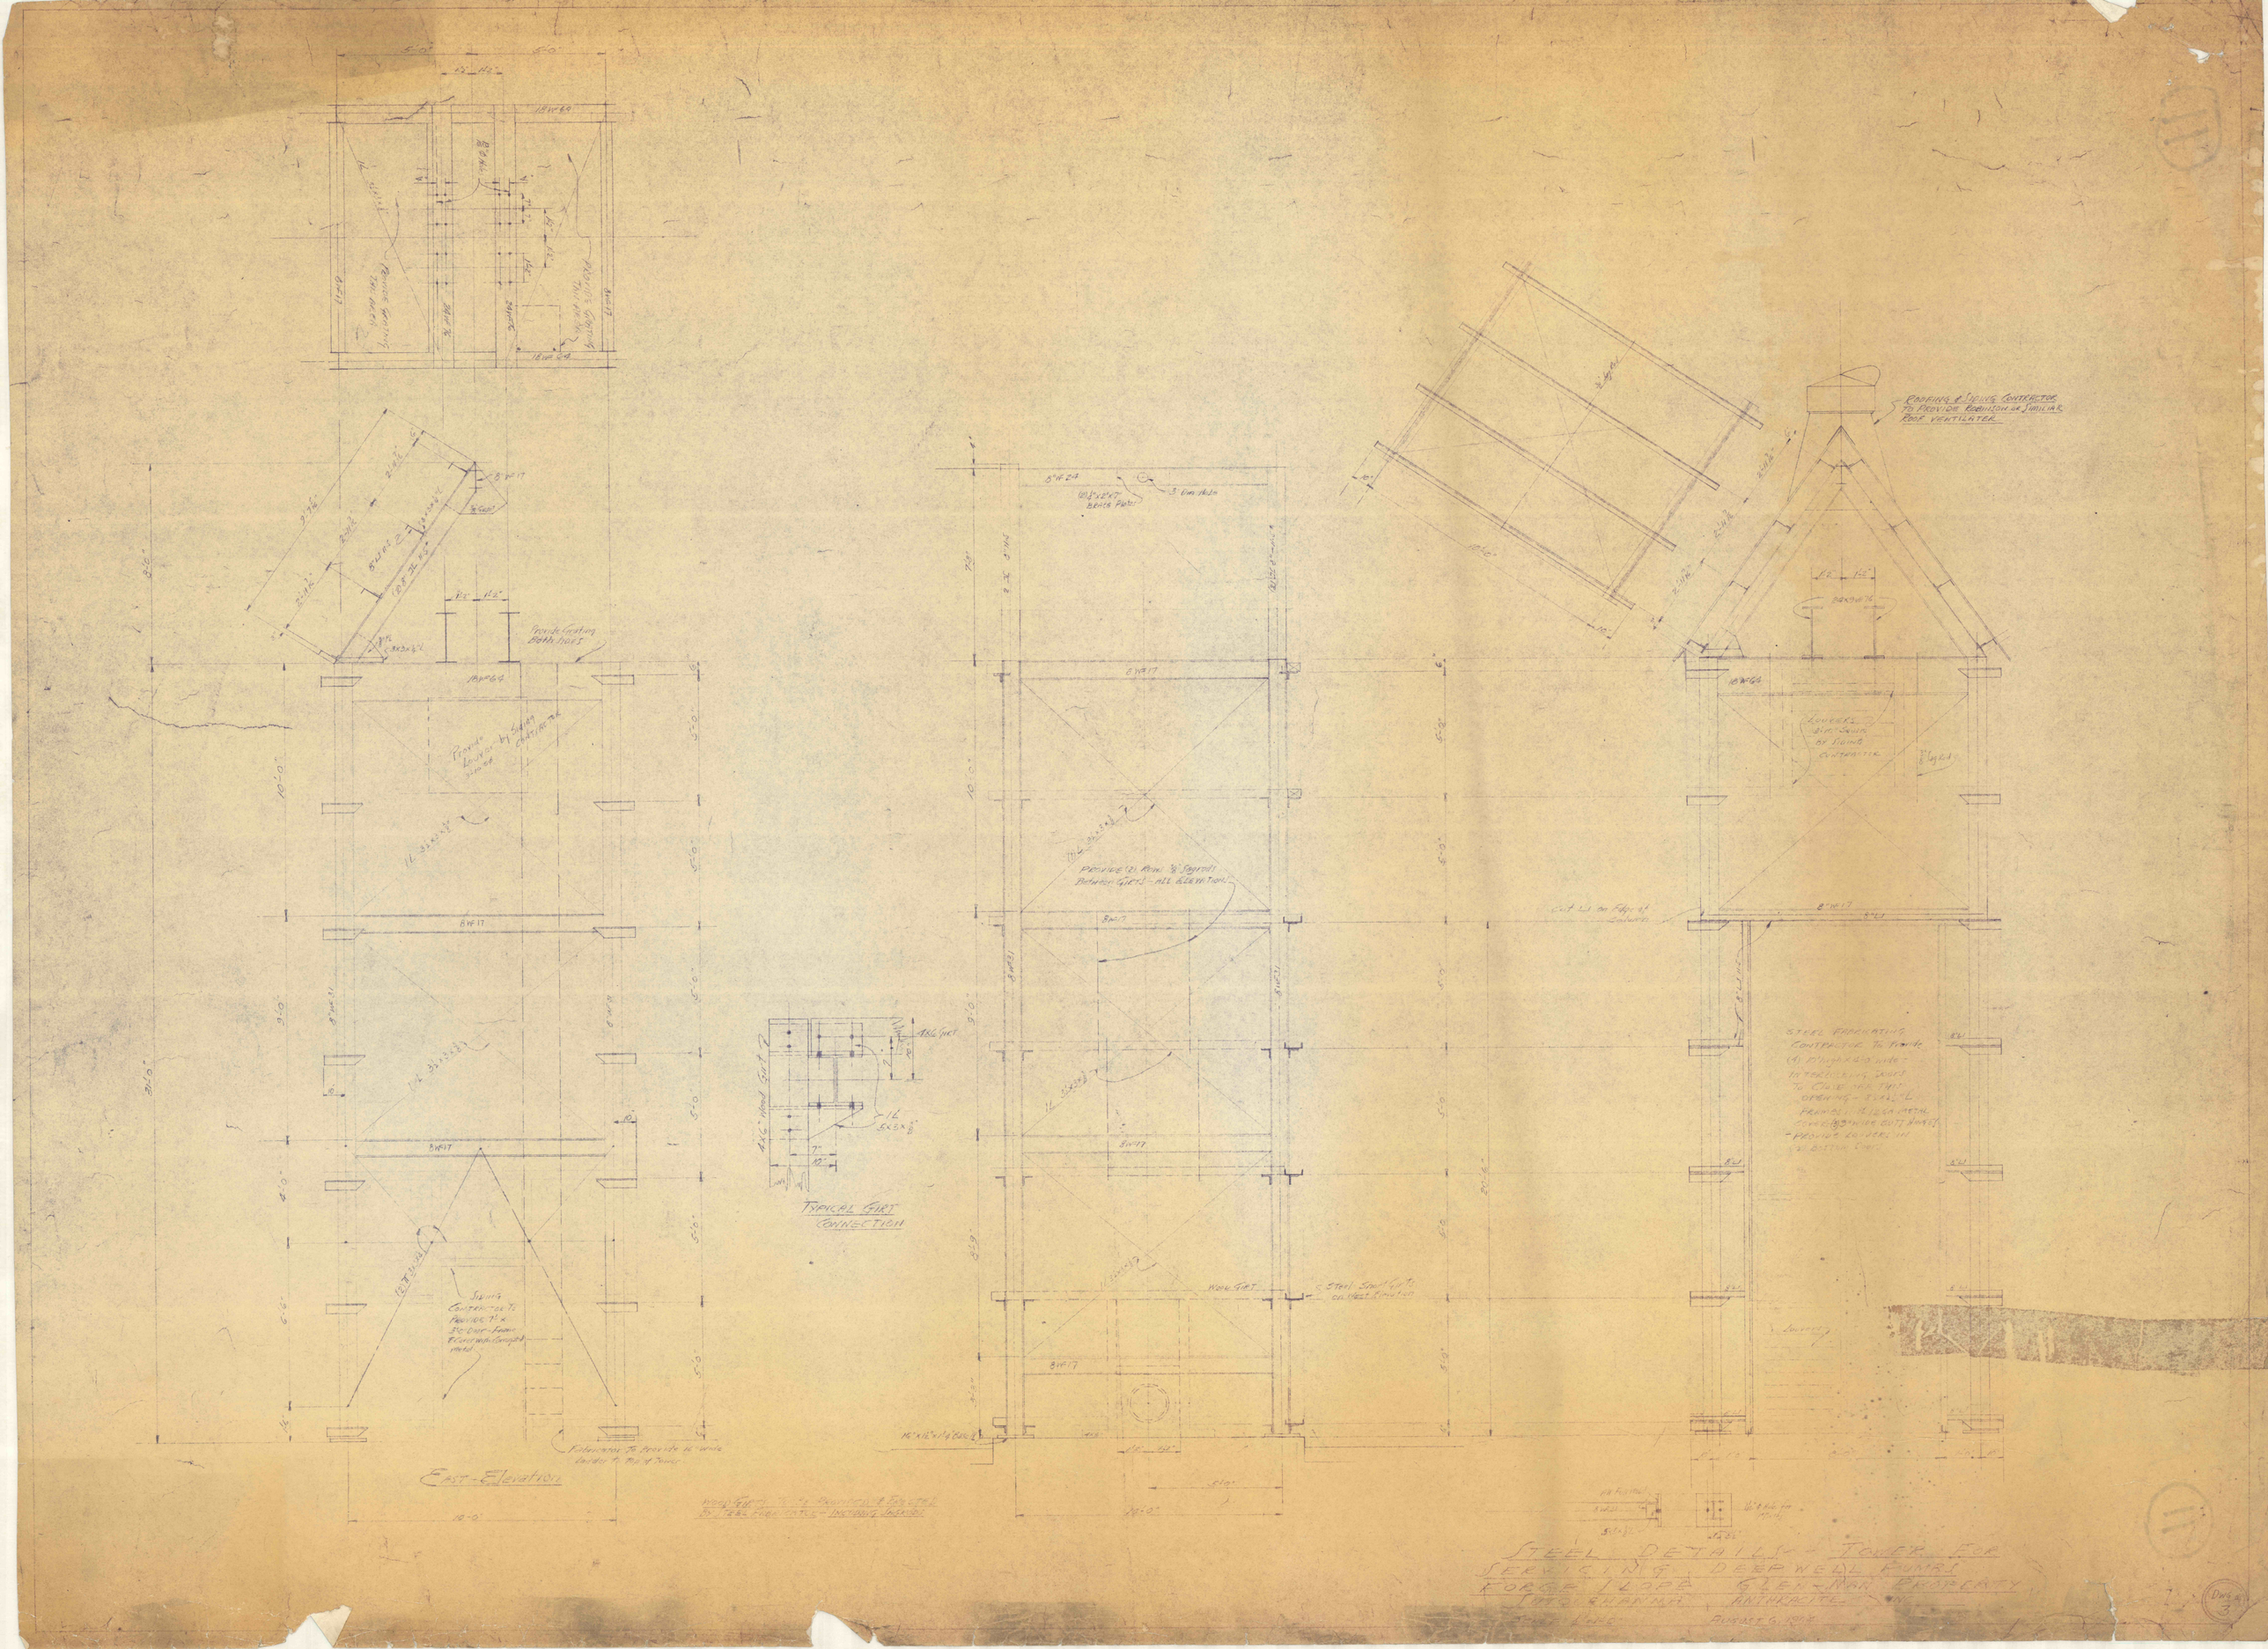

STEEL DETAILS - TOWER FOR SERVICING DEEP WELL PUMPS
FORGE SLOPE GLEN-MAN PROPERTY
SUSQUEHANNA ANTHRACITE INC.
SCALE 1/4"=1'-0" AUGUST 6, 1964

DWG. 3