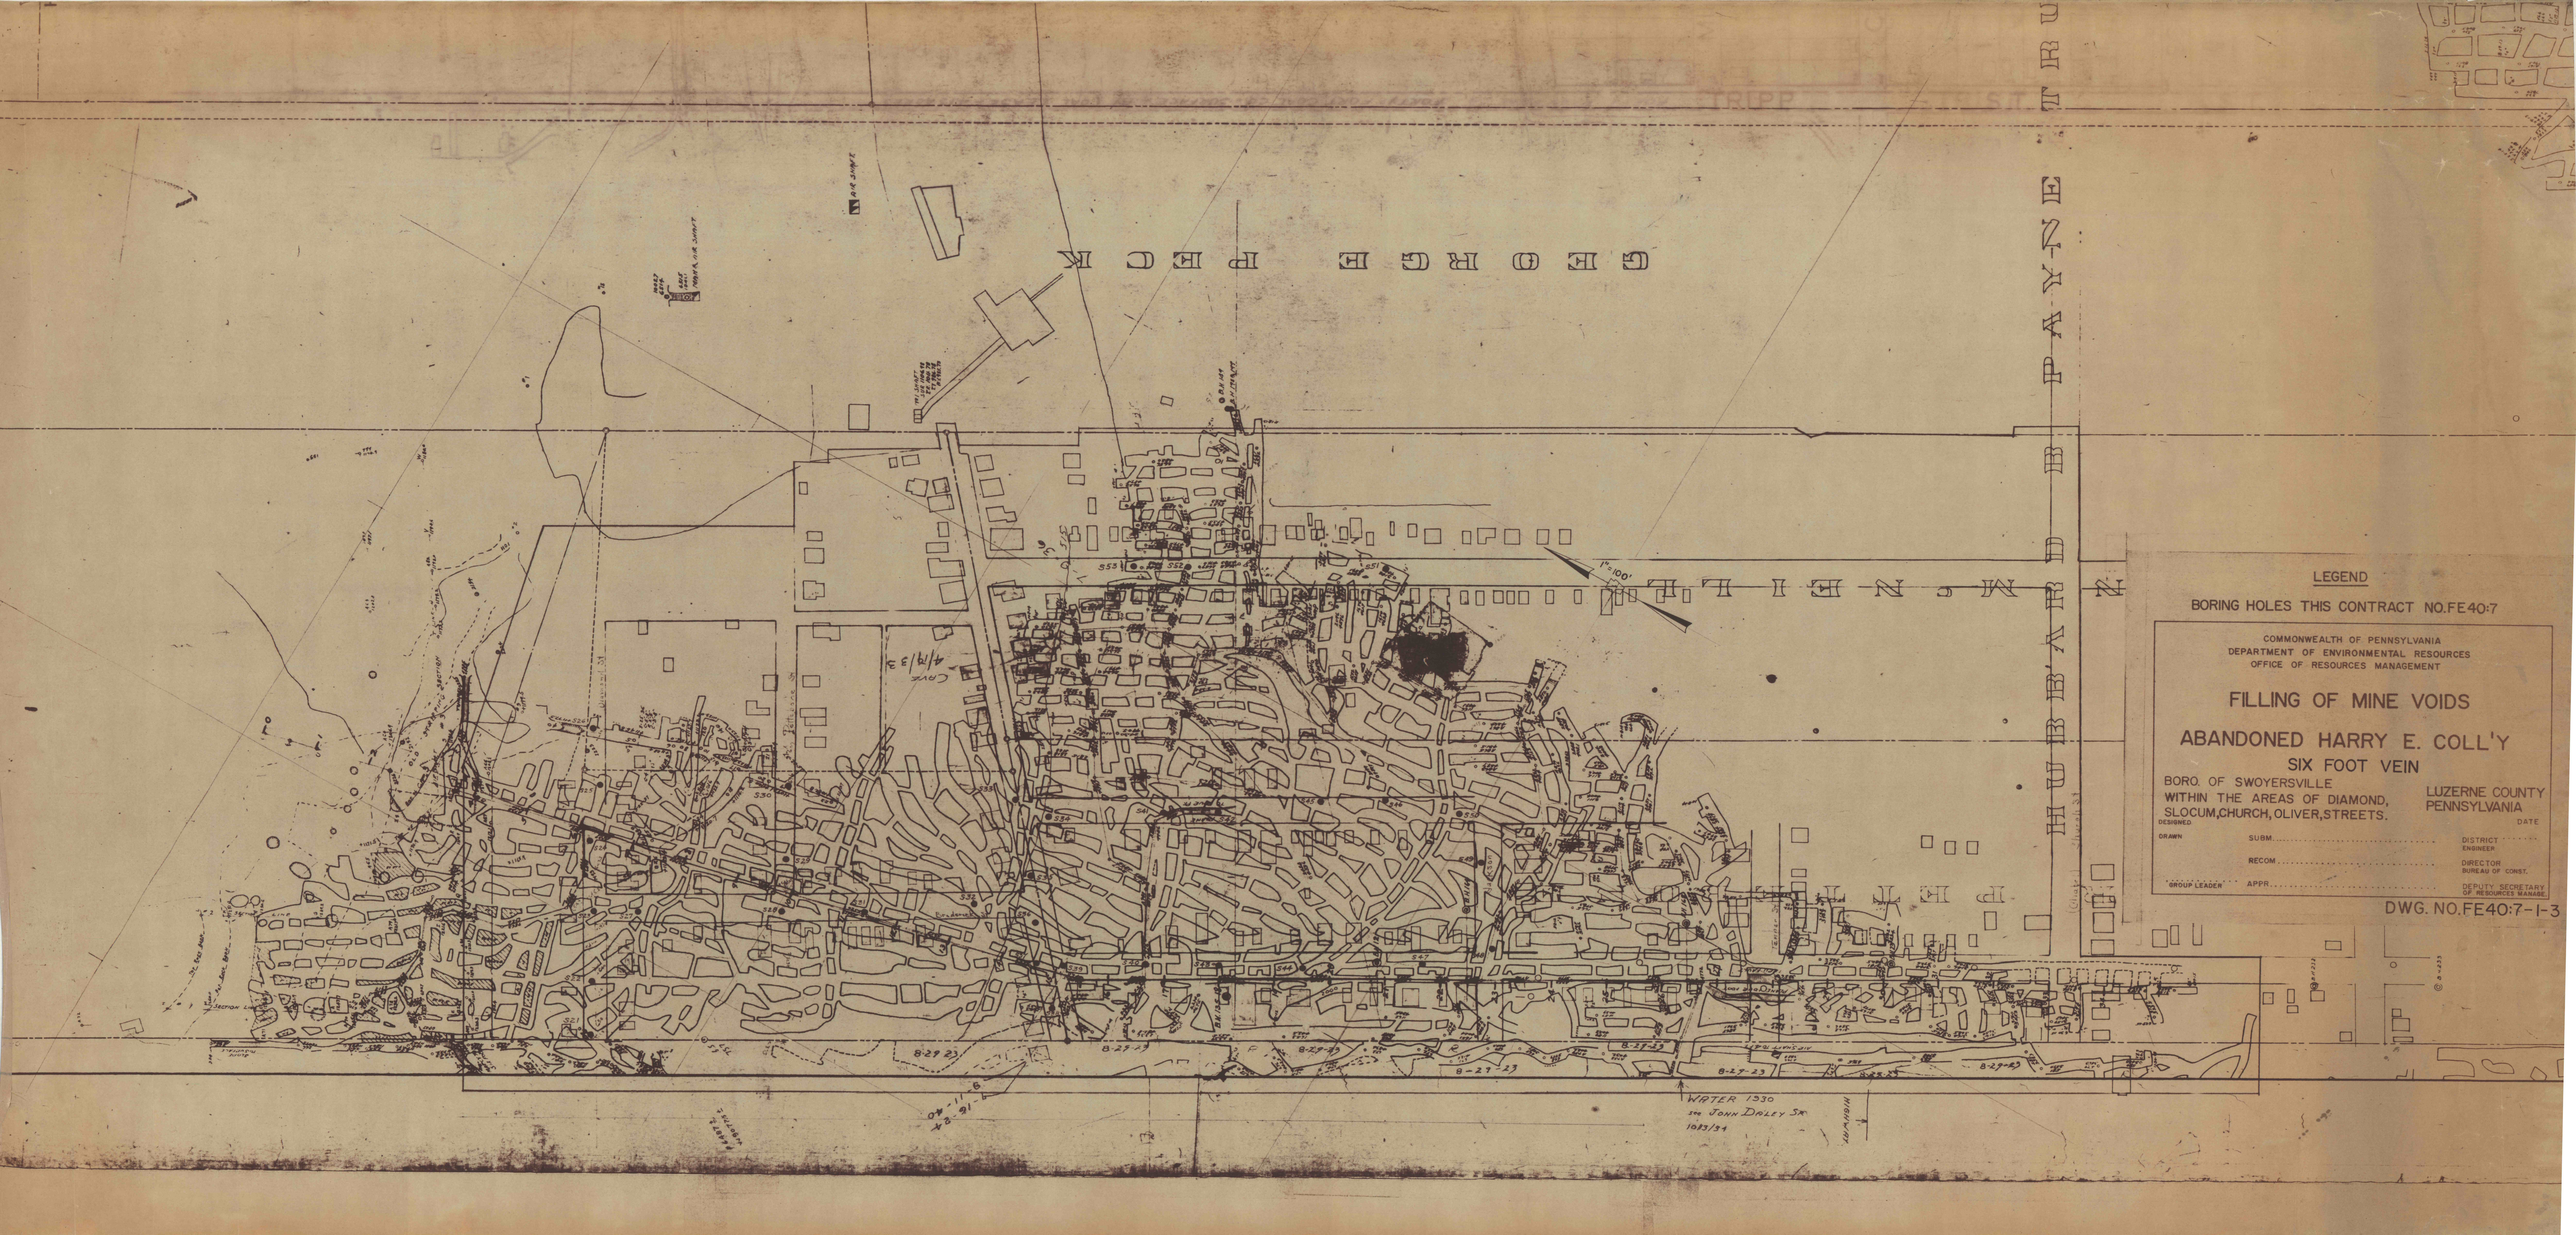
LEGEND
BORING HOLES THIS CONTRACT NO.FE40:7
COMMONWEALTH OF PENNSYLVANIA
DEPARTMENT OF ENVIRONMENTAL RESOURCES
OFFICE OF RESOURCES MANAGEMENT
FILLING OF MINE VOIDS
ABANDONED HARRY E. COLL'Y
SIX FOOT VEIN
BORO. OF SWOYERSVILLE
WITHIN THE AREAS OF DIAMOND, SLOCUM, CHURCH, OLIVER, STREETS.
LUZERNE COUNTY
PENNSYLVANIA
DESIGNED
DATE
DRAWN
SUBM.
DISTRICT ENGINEER
RECOM.
DIRECTOR BUREAU OF CONST.
GROUP LEADER
APPR.
DEPUTY SECRETARY OF RESOURCES MANAGE.
DWG. NO.FE40:7-1-3
GEORGE BECK
MINERS
HUBBARD
PAYNE
STRUTT
1"=100'
WINTER 1930
see JOHN DALEY Sw
1923/24
8-27-23