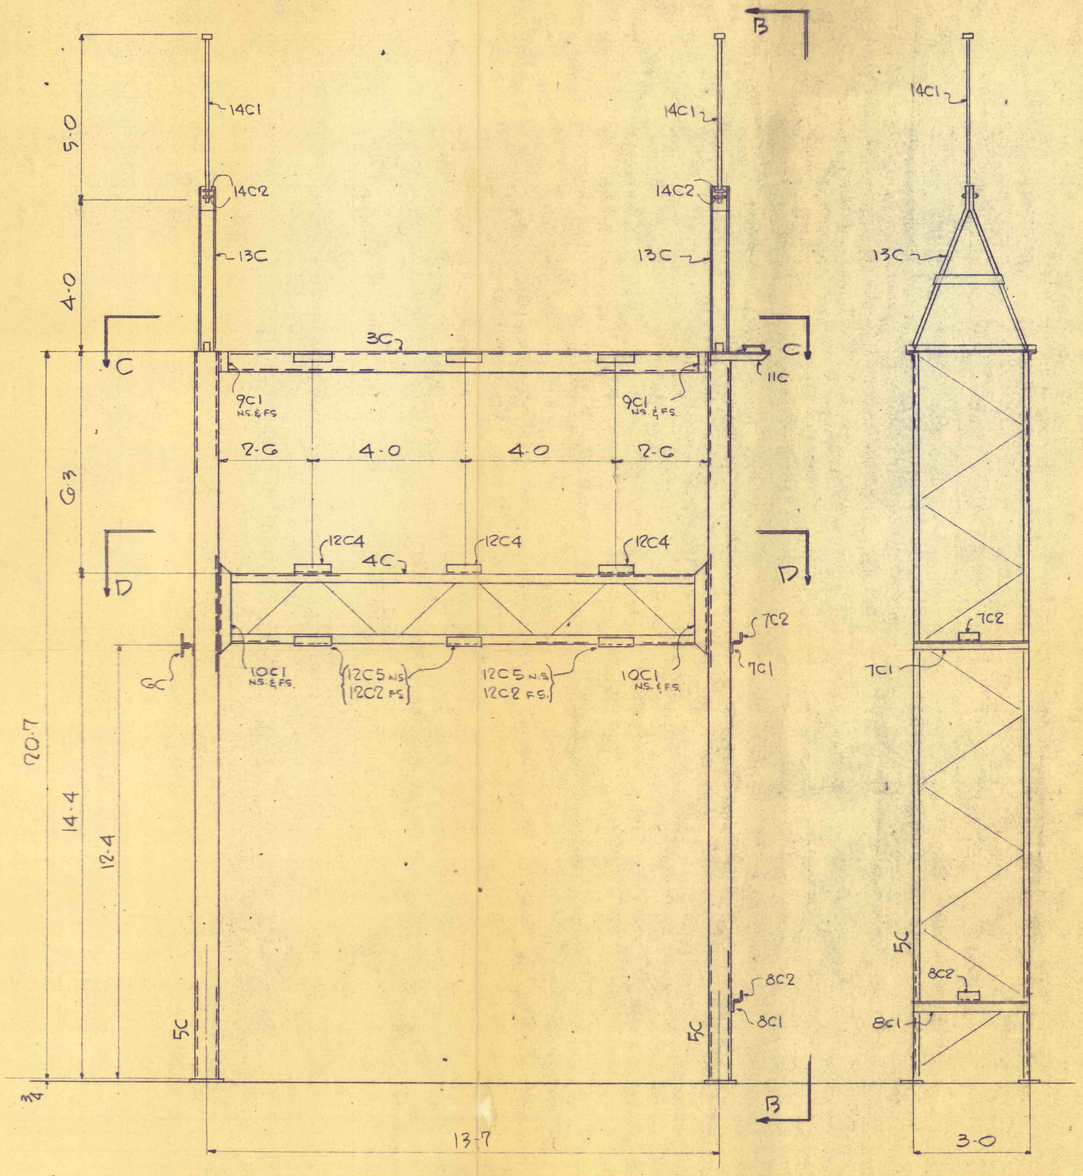

FRONT PLAN

ELEVATION BB

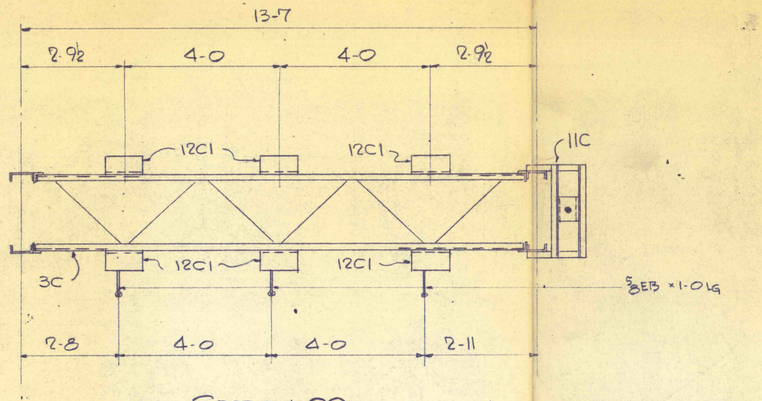

SECTION-CC

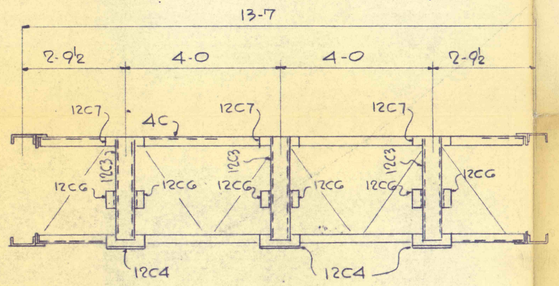

SECTION-DD

EYE BOLTS

3 - 5/8" E.B. x 1-0 W/2 HEX NUTS

EQUIPMENT MTG BOLTS (ADD 5% TO SHIP)

36 - 5/8" GMB x 0-1¾ SQ HD REG HEX NUTS
18 - ½" GMB x 0-1½ " " " "
36 - 5/8" G. LOCKWASHERS
18 - ½" G. LOCKWASHERS

FIELD BOLTS (ADD 5% TO SHIP)

350 - 5/8" GMB x 0-1½ SQ HD REG HEX NUTS
12 - 5/8" GMB x 0-3 " " " "
24 - ½" GMB x 0-1½ " " " "
4 - 5/8" GMB 0-1¾ " " " "

NOTES

ALL STEEL TO BE H.D. GALVANIZED
L.C.M. DETAIL DWGS I-747-1C THRU 14C
W.E.C. DESIGN DWG. 420-D-965

PROPERTY OF
LEE C. MOORE CORPORATION
THIS PRINT IS RELEASED TO ILLUSTRATE OUR PRODUCT MORE CLEARLY TO YOU. WE RESPECTFULLY REQUEST THAT IT NOT BE REPRODUCED AND THAT IT NOT BE USED FOR ANY OTHER PURPOSE WITHOUT OUR WRITTEN CONSENT.

LEE C. MOORE CORPORATION
PITTSBURGH, PA. • TULSA, OKLA. • DALLAS, TEXAS • WICHITA, KANSAS

ERECTION - 138/416 KV OUTDOOR SUBSTATION
FAIRBANKS MORSE & CO. FAIR LAWN, N.J.
WESTINGHOUSE ELECTRIC CORPORATION

COORD. | ENGR. | REV.

I-747-E1

DRWN. MARCHIONDA 4-15-59
CHKD. RDMc - 5-1-59
APPD.