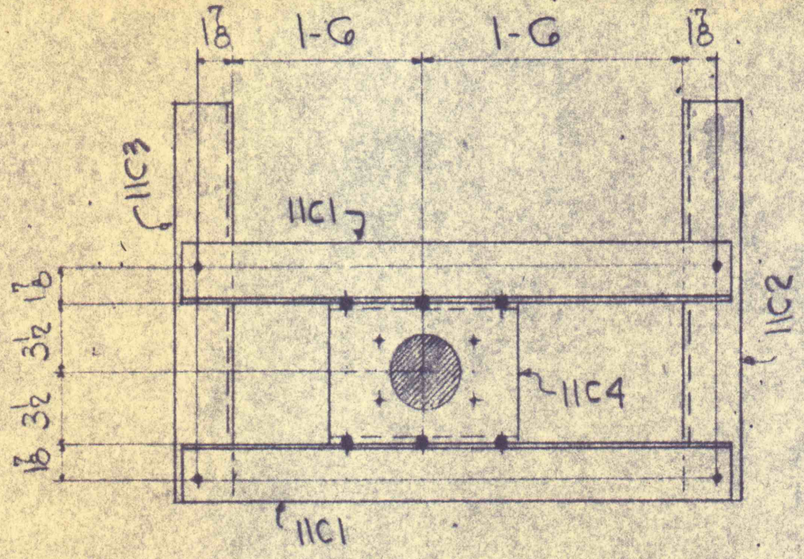

11C (FIELD ASSEMBLED)

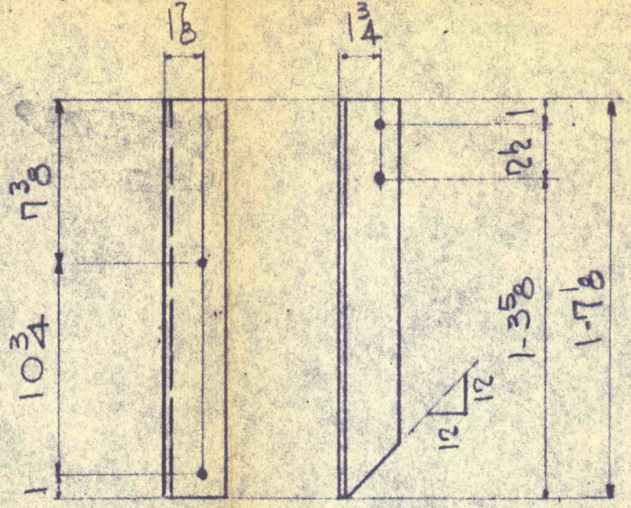

11C2 AS SHOWN

11C3 OPP HAND

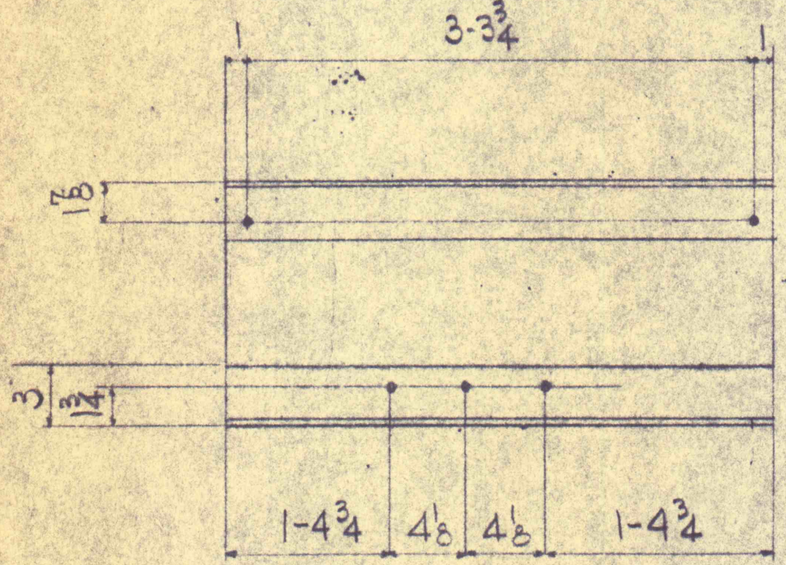

11C1

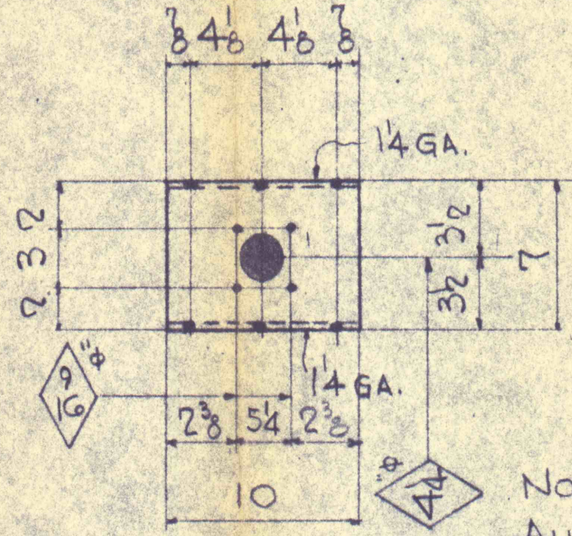

11C4

NOTES:
ALL STEEL TO BE GALV.
L.C.M. ERECTION DWG.
I-747-E1

MARK	NO. PCS.	SIZE	LENGTH FT.	LENGTH INS.	WGT.
11C1	2	L 3 x 3 x 1/4	3	5 3/4	
11C2	1	L 3 x 3 x 1/4	1	7 1/8	
11C3	1	L 3 x 3 x 1/4	1	7 1/8	
11C4	1	PL 9/16	0	10	

11/16" ϕ HOLES UNLESS NOTED

LEE C. MOORE CORPORATION
PITTSBURGH. PA. TULSA. OKLA. DALLAS. TEXAS. WICHITA. KANS.

I-747-11C REV.

OB3 OUTBOARD BEARING MOUNTING
FOR TYPE "TP" OPERATING MECH.

DRWN. MARCHIONDA 4-14-59
CHKD. RDMc 5-1-59
APPD.