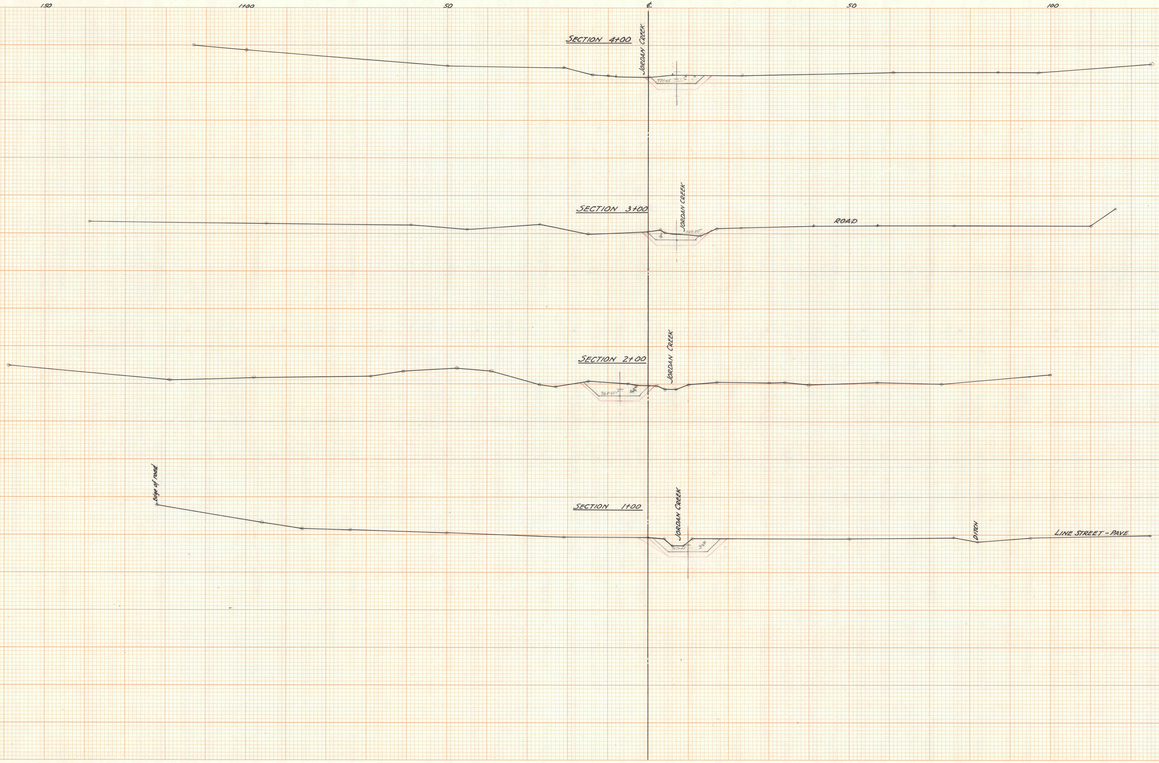
150
100
50
0
50
100
150
SECTION 4+00
JORDAN CREEK
SECTION 3+00
JORDAN CREEK
ROAD
SECTION 2+00
JORDAN CREEK
SECTION 1+00
JORDAN CREEK
Edge of road
LINE STREET - PAVE
790
780
790
780
790
780
770

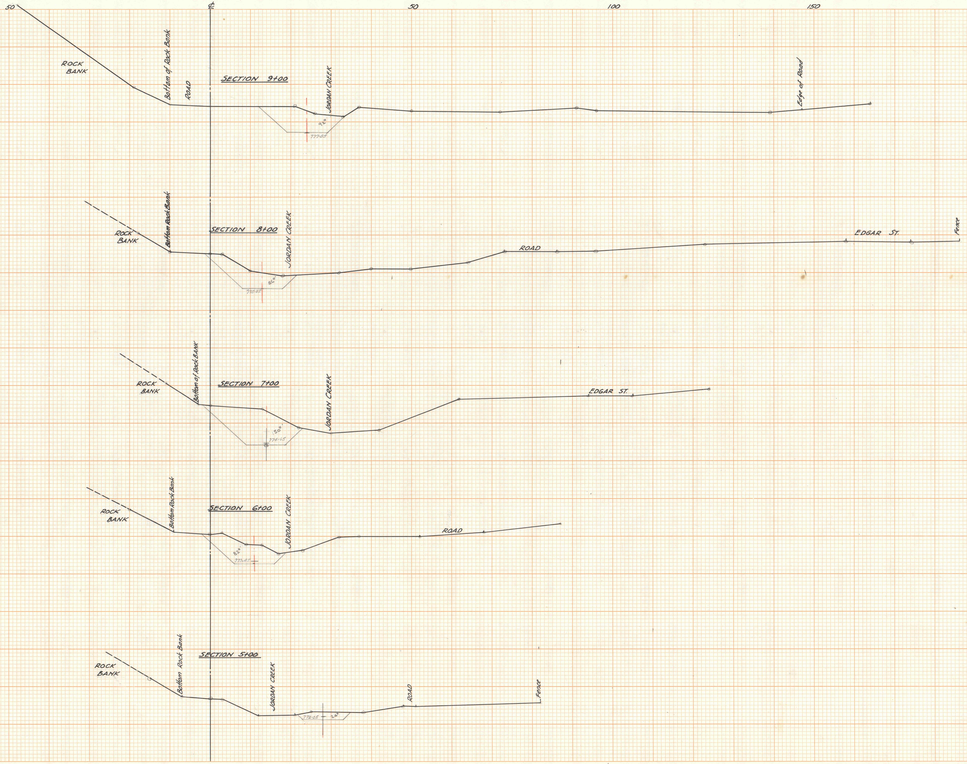
50
0
50
100
150
ROCK BANK
Bottom of Rock Bank
ROAD
SECTION 9+00
JORDAN CREEK
Edge of Road
ROCK BANK
Bottom Rock Bank
SECTION 8+00
JORDAN CREEK
ROAD
EDGAR ST.
Power
ROCK BANK
Bottom of Rock Bank
SECTION 7+00
JORDAN CREEK
EDGAR ST.
ROCK BANK
Bottom Rock Bank
SECTION 6+00
JORDAN CREEK
ROAD
ROCK BANK
Bottom Rock Bank
SECTION 5+00
JORDAN CREEK
ROAD
Power
780
770