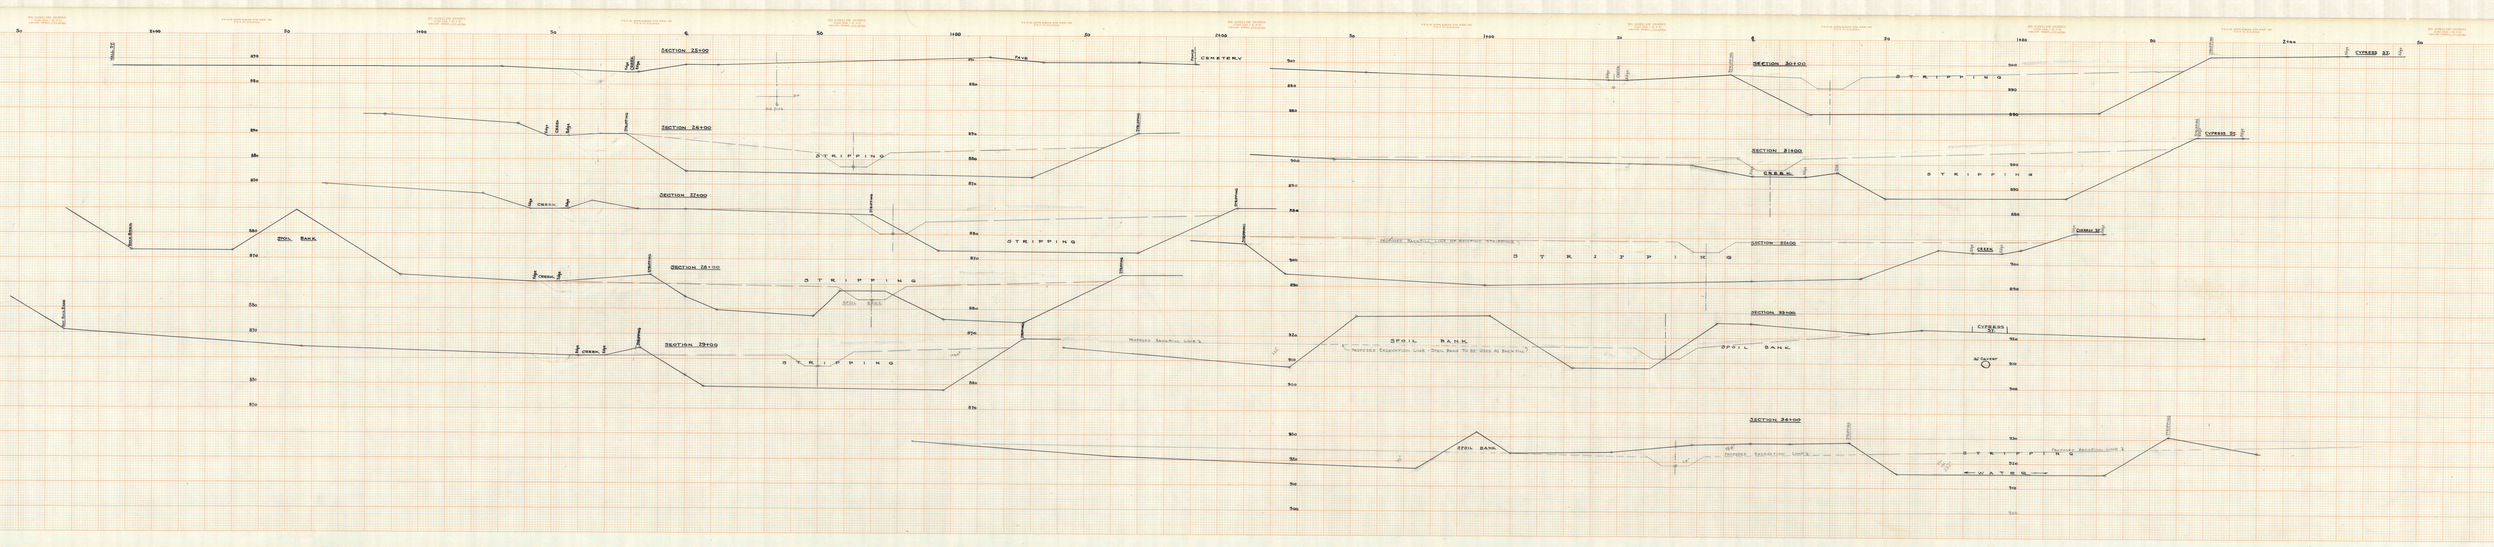
SECTION 23+00
SECTION 24+00
SECTION 27+00
SECTION 28+00
SECTION 29+00
SECTION 30+00
SECTION 31+00
SECTION 32+00
SECTION 33+00
SECTION 34+00
CEMETERY
CYPRESS 37
CYPRESS 35
CYPRESS 33
SPOIL BANK
STRIPPING
CREEK
WATER