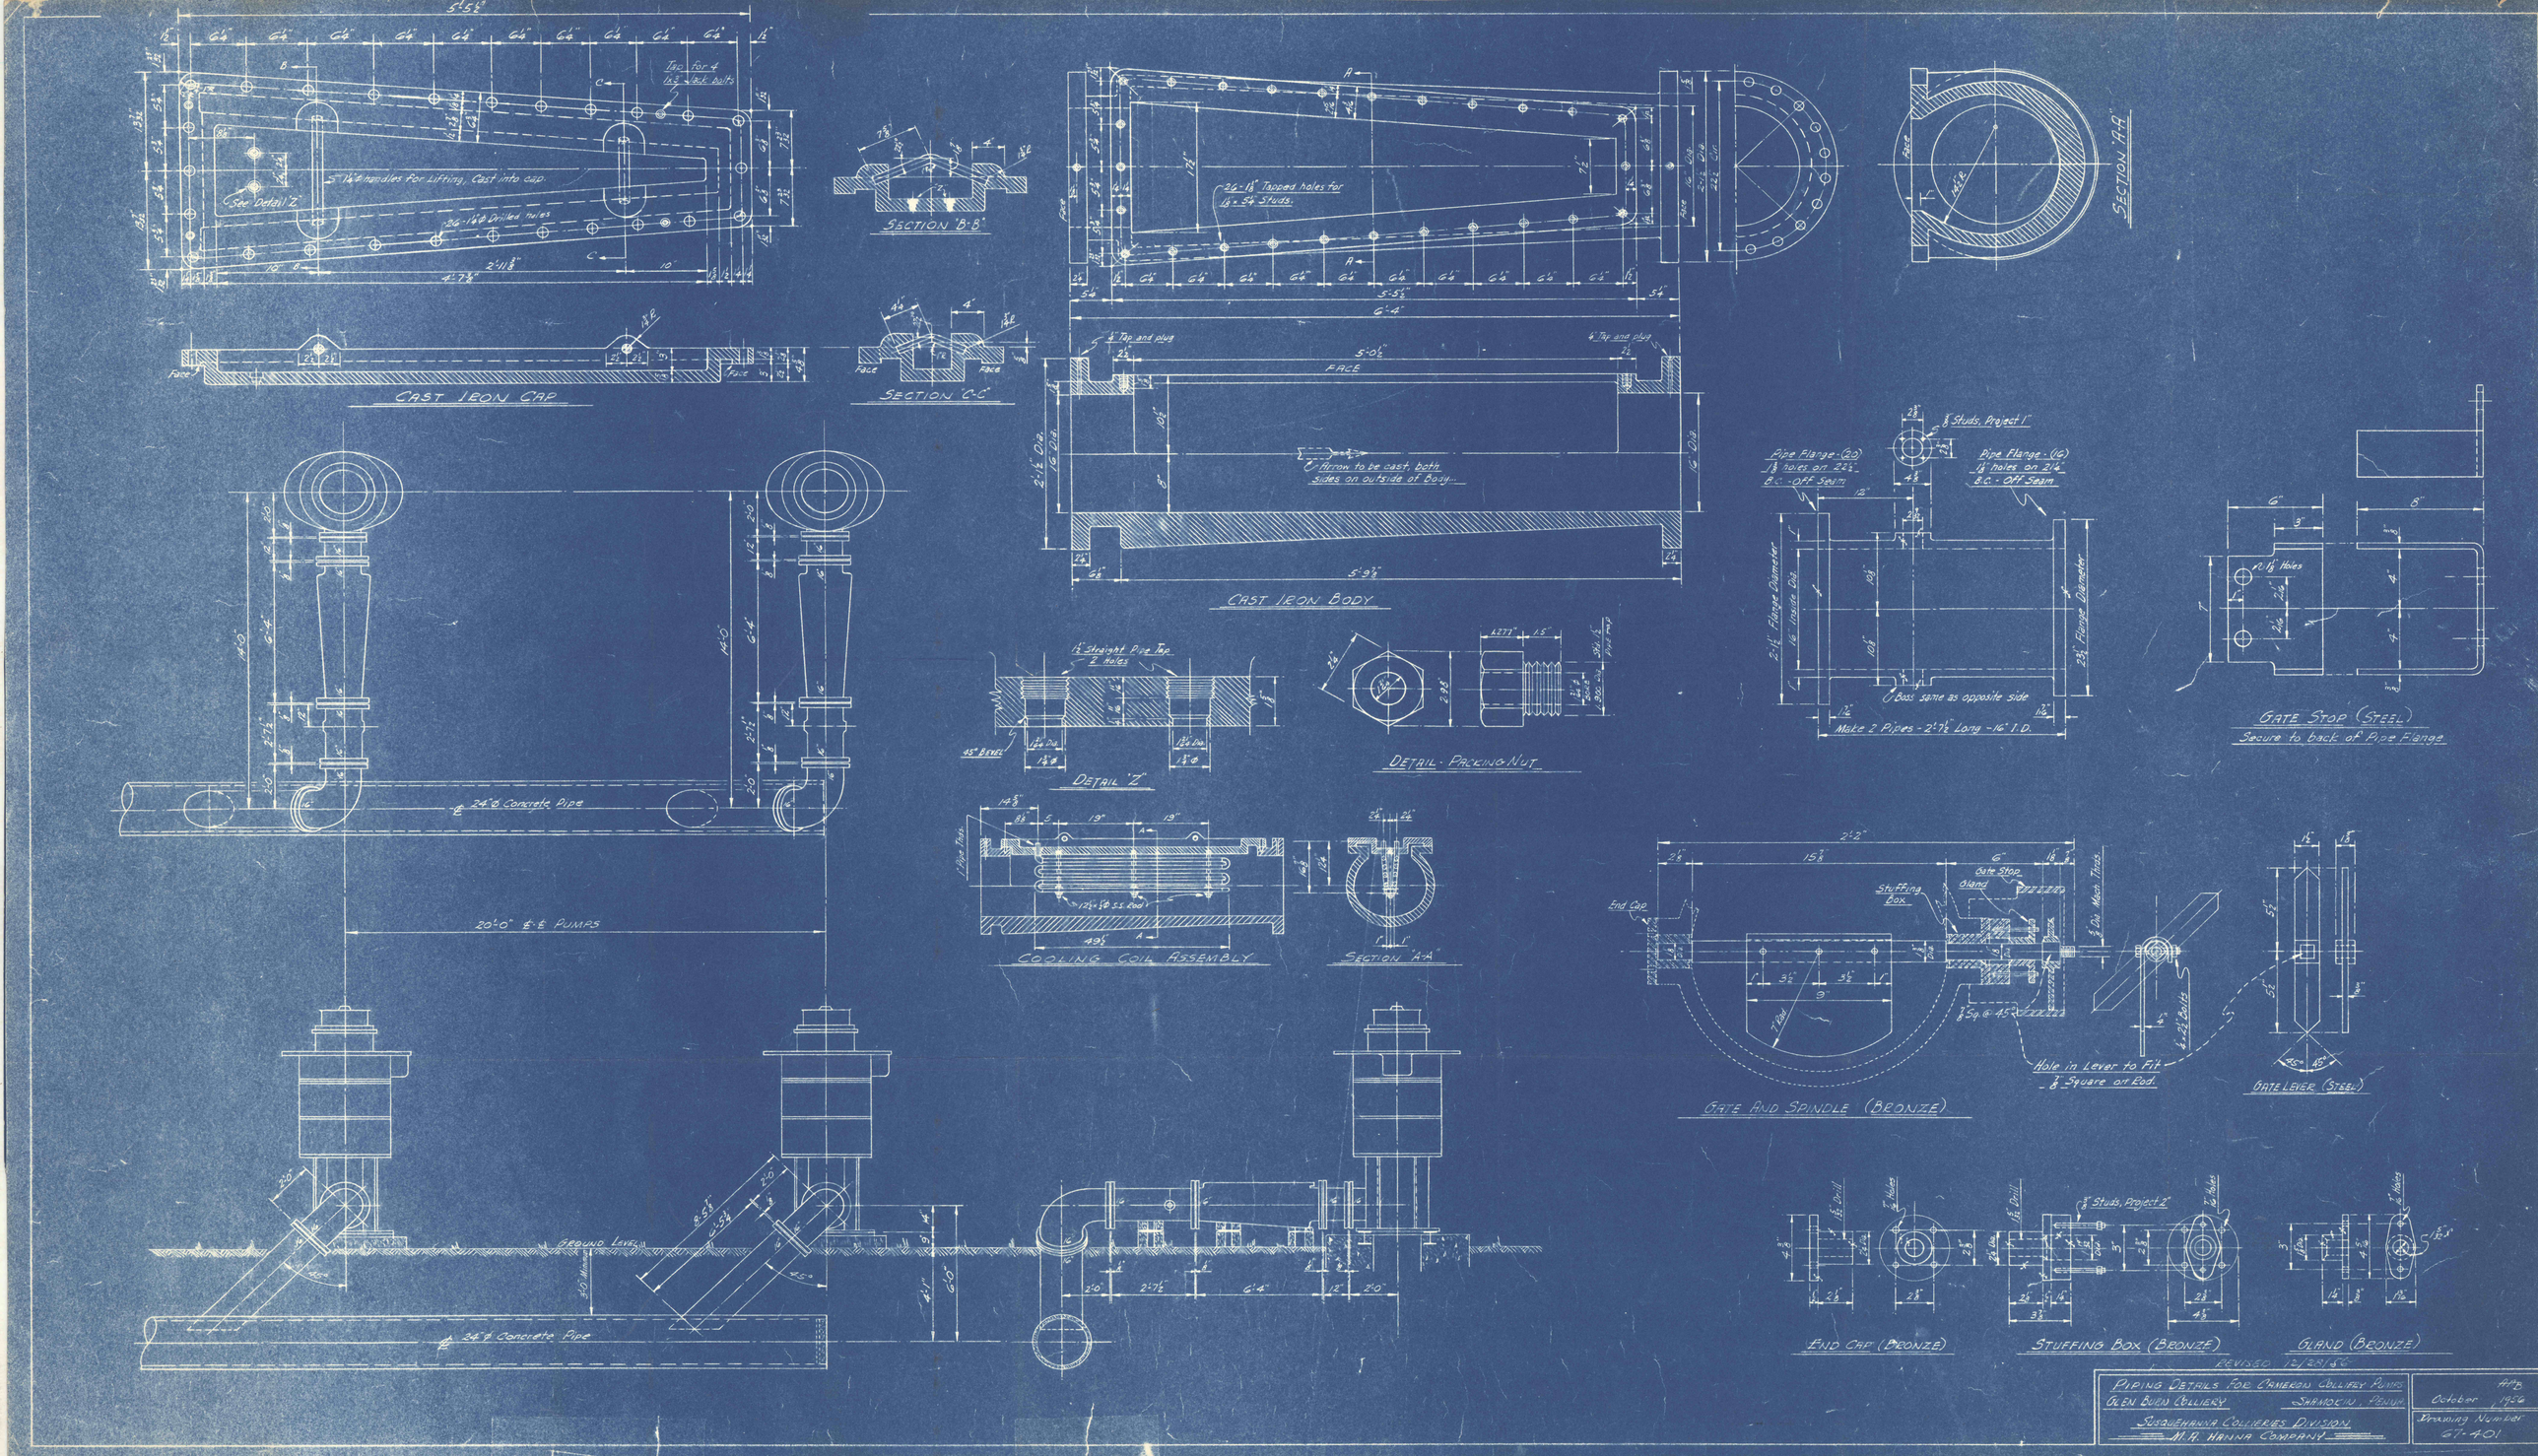
CAST IRON CAP
SECTION "B-B"
SECTION "C-C"
CAST IRON BODY
SECTION "A-A"
DETAIL "Z"
DETAIL - PACKING NUT
GATE STOP (STEEL)
Secure to back of Pipe Flange
COOLING COIL ASSEMBLY
SECTION "A-A"
GATE AND SPINDLE (BRONZE)
GATE LEVER (STEEL)
END CAP (BRONZE)
STUFFING BOX (BRONZE)
GLAND (BRONZE)
20'-0" ℄-℄ PUMPS
24" Ø Concrete Pipe
GROUND LEVEL
Make 2 Pipes - 2'-7½" Long - 16" I.D.
Hole in Lever to Fit ⅞" Square or Rod.
REVISED 12/28/56
PIPING DETAILS FOR CAMERON COLLIERY PUMPS
GLEN BURN COLLIERY SHAMOKIN, PENNA.
SUSQUEHANNA COLLIERIES DIVISION
M.A. HANNA COMPANY
October 1956
Drawing Number 67-401