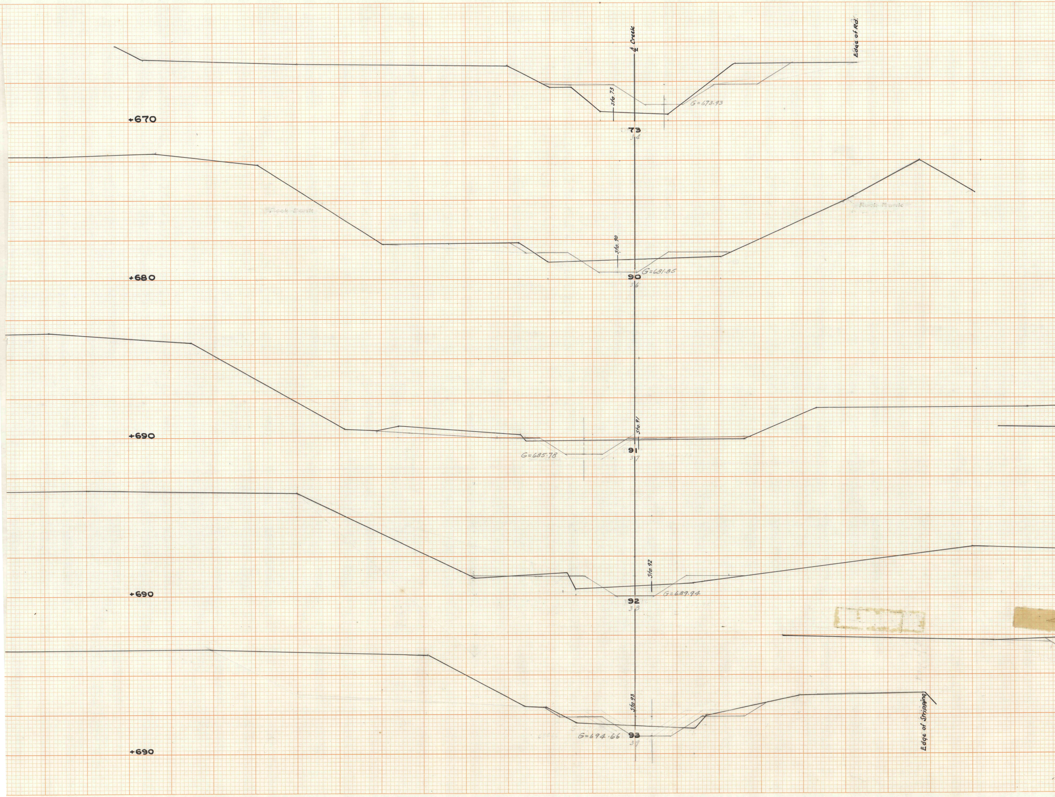
℄ Creek
Edge of Rd.
+670
Sta 73
G=673.93
73
34
Rock Bank
Rock Bank
+680
Sta 90
G=681.85
90
36
+690
Sta 91
G=685.78
91
37
+690
Sta 92
G=689.94
92
38
+690
Sta 93
G=694.66
93
39
Edge of Stripping

"PERFECT" CROSS SECTION
10 X 10 = ONE INCH
PRINTED IN U.S.A.
ON 100% RAG PAPER MADE IN U.S.A.

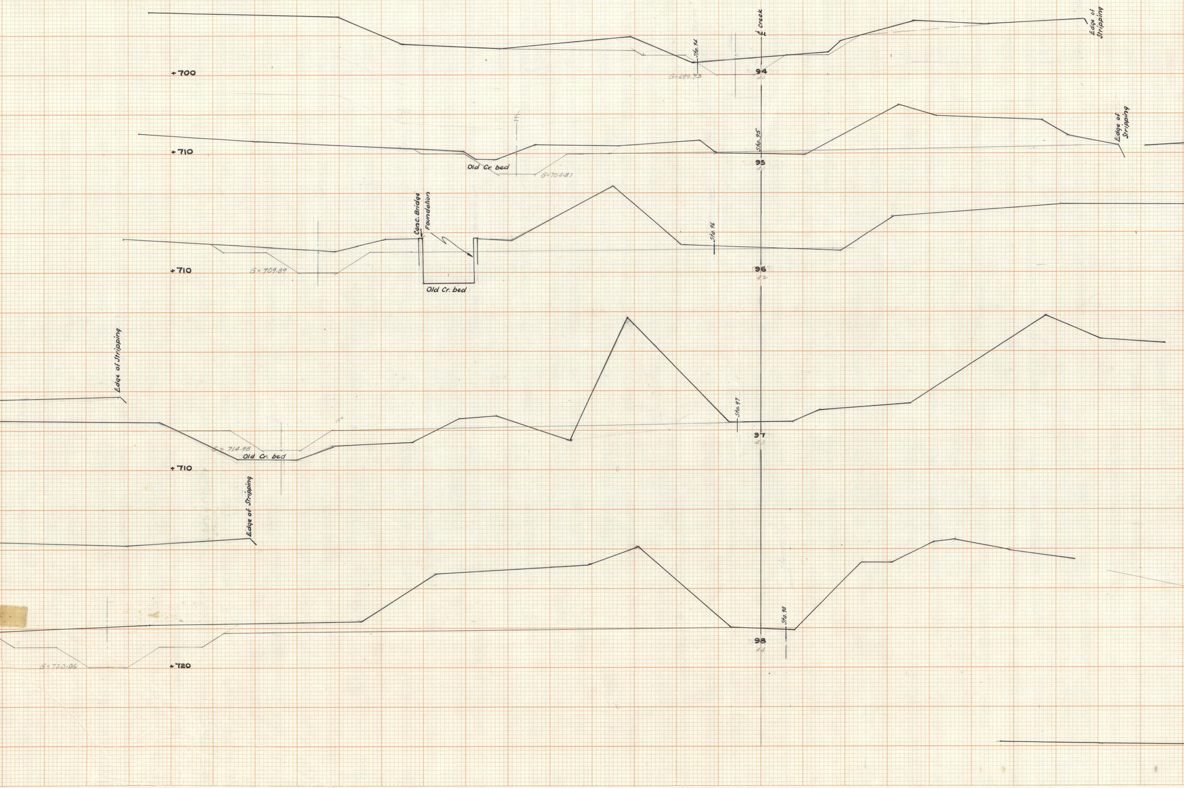
+700
Sta. 94
G=699.73
℄ creek
94
40
Edge of Stripping
+710
Old Cr. bed
G=704.81
Sta. 95
95
41
Edge of Stripping
Conc. Bridge Foundation
+710
G=709.89
Old Cr. bed
Sta. 96
96
42
Edge of Stripping
G=714.98
Old Cr. bed
+710
Sta. 97
97
43
Edge of Stripping
G=720.06
+720
Sta. 98
98
44

"PERFECT" CROSS SECTION
10 X 10 = ONE INCH
EUGENE DIETZGEN CO.

PRINTED IN U.S.A.
ON 100% RAG PAPER MADE IN U.S.A.

"PERFECT" CROSS SECTION
10 X 10 = ONE INCH
EUGENE DIETZGEN CO.

PRINTED IN U.S.A.
ON 100% RAG PAPER MADE

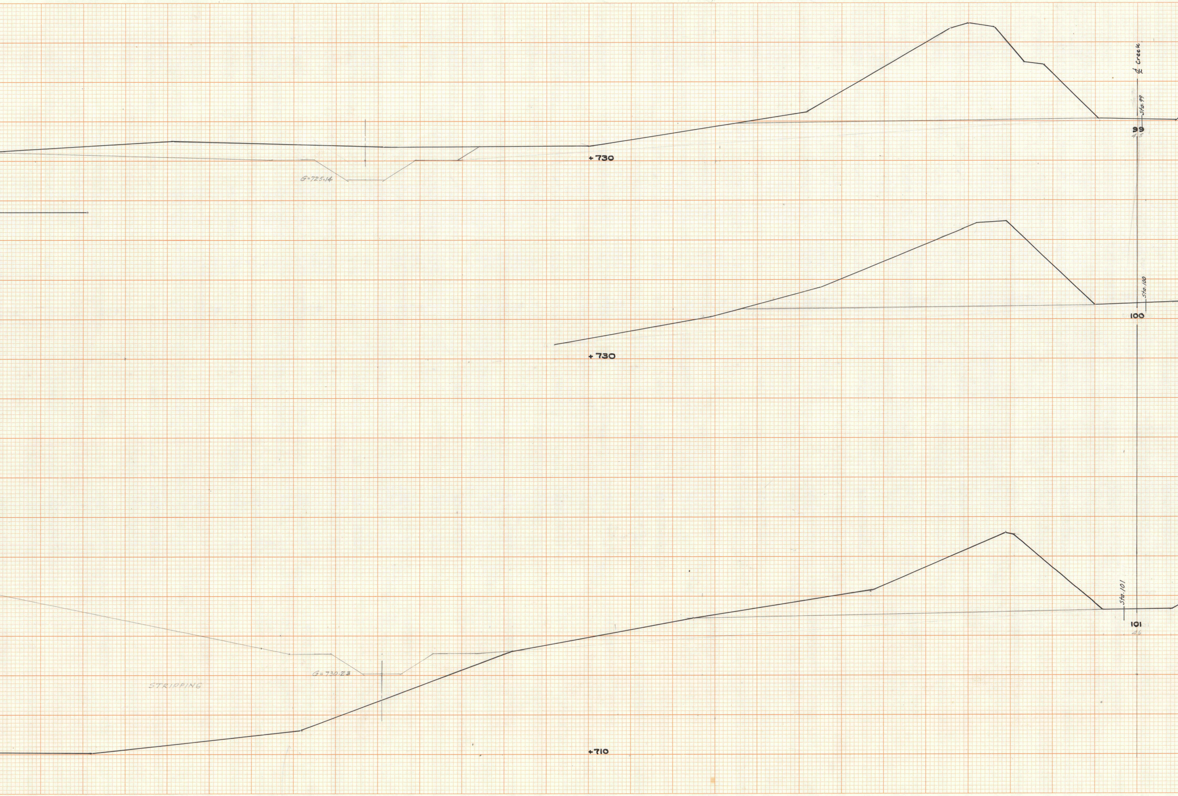
℄ Creek
Sta. 99
99
G=725.14
+730
Sta. 100
100
+730
Sta. 101
101
46
G=730.23
STRIPPING
+710

IN U.S.A.
"PERFECT" CROSS SECTION
10 X 10 = ONE INCH
EUGENE DIETZGEN CO.
PRINTED IN U.S.A.
ON 100% RAG PAPER MADE IN U.S.A.
"PERFECT" CROSS SECTION
10 X 10 = ONE INCH
EUGENE DIETZGEN CO.

20

50

166'

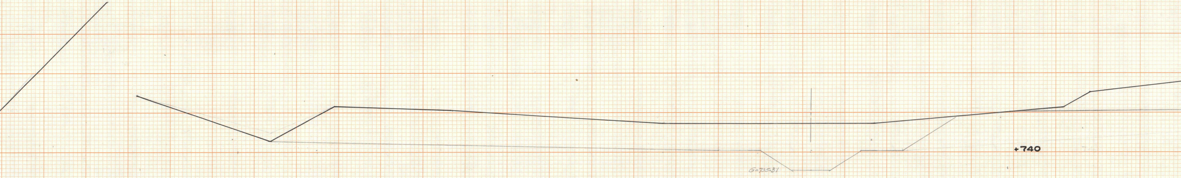

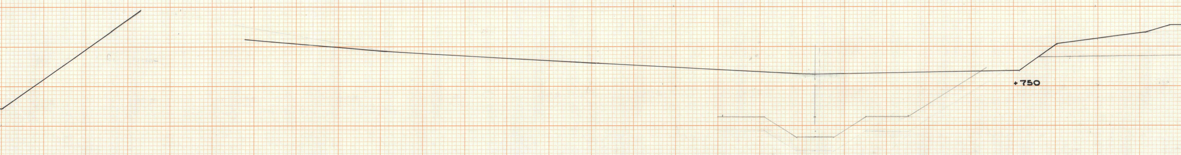

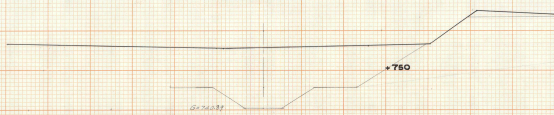

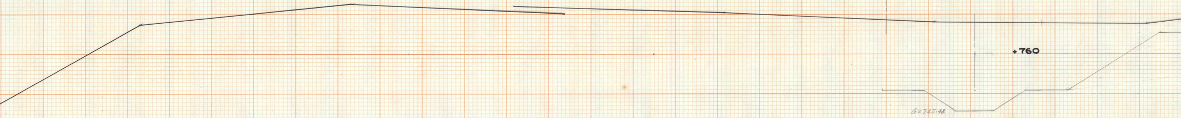

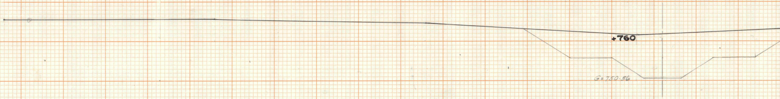

PRINTED IN U.S.A.
ON 100% RAG PAPER MADE IN U.S.A.

"PERFECT" CROSS SECTION
10 X 10 = ONE INCH
EUGENE DIETZGEN CO.

PRINTED IN U.S.A.
ON 100% RAG PAPER MADE IN U.S.A.

"PERFECT" CROSS SECTION
10 X 10 = ONE INCH
EUGENE DIETZGEN CO.

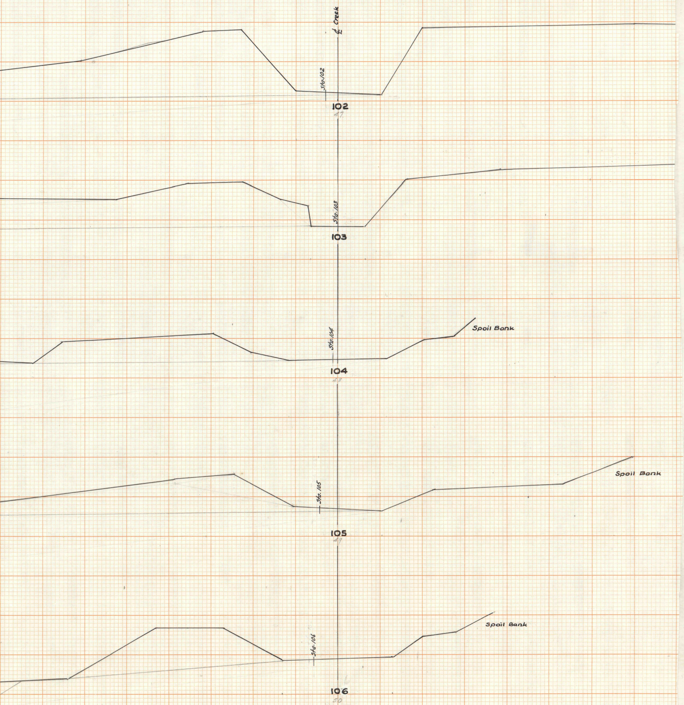
℄ Creek
Sta. 102
102
47
Sta. 103
103
Spoil Bank
Sta. 104
104
48
Spoil Bank
Sta. 105
105
49
Spoil Bank
Sta. 106
106
50

PRINTED IN U.S.A.
ON 100% RAG PAPER MADE IN U.S.A.

"PERFECT" CROSS SECTION
10 X 10 = ONE INCH
EUGENE DIETZGEN CO.