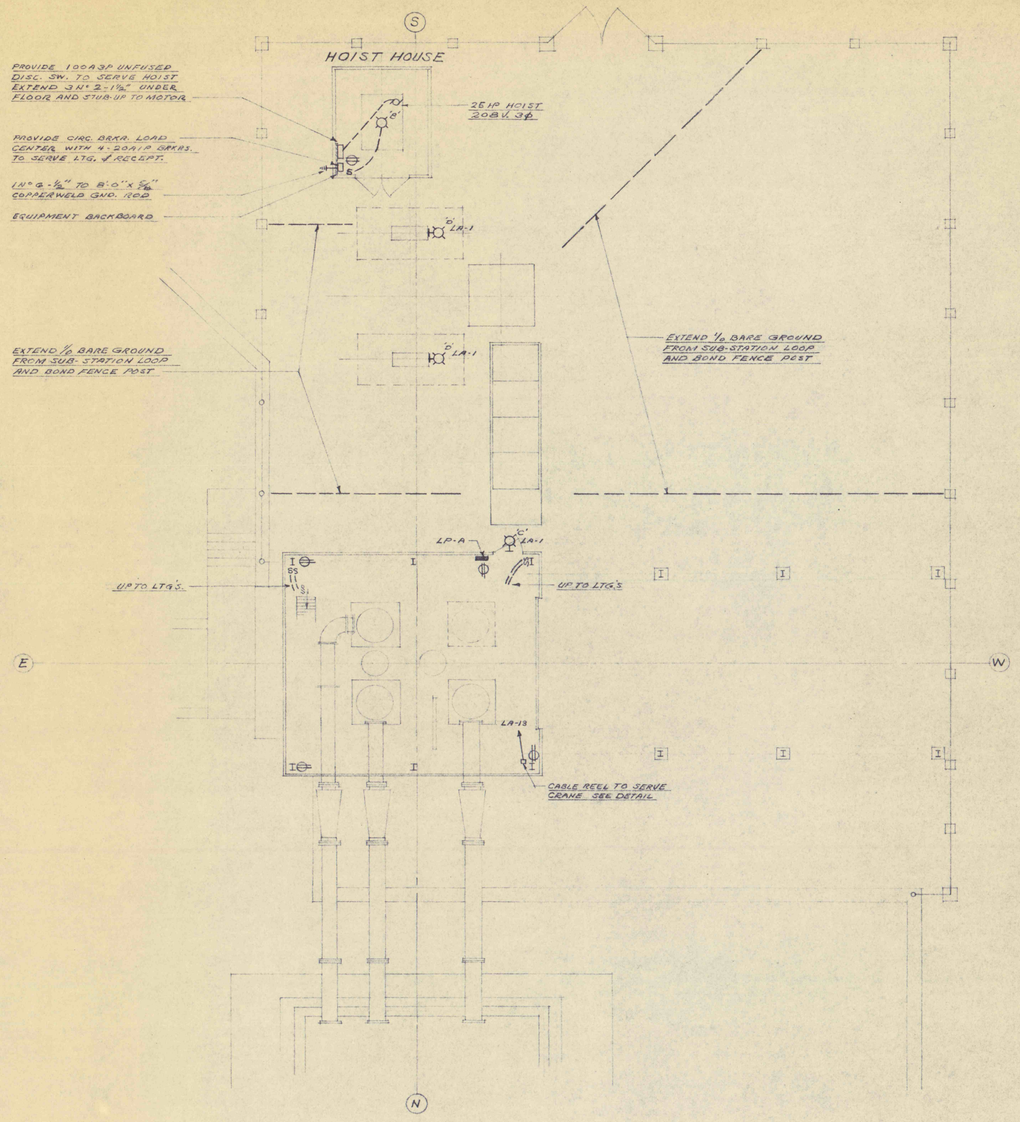

GENERAL ARRANGEMENT PLAN

SCALE ⅛"=1'-0"

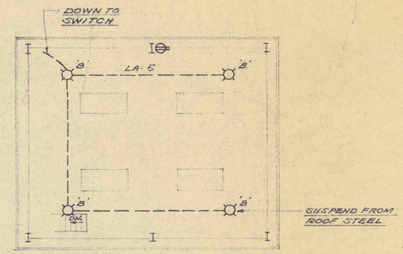

PLAN ELEV. 38'-0"

SCALE ⅛"=1'-0"

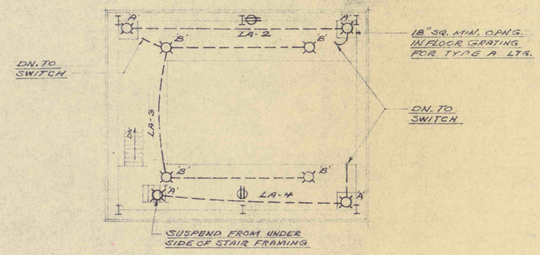

PLAN ELEV. 26'-4"

SCALE ⅛"=1'-0"

100A MAINS — LP-A — 120/208V 3φ 4W

BREAKER		USE	FEEDER
Nº	SIZE		
1	20A 1P	SUB-STAT'N & OVER DOOR LTG.	2 Nº12 - ½"
2-5	20A 1P	GENERAL LIGHTING	2 Nº12 - ½"
6	20A 1P	CONVEN. RECEPT'S	2 Nº12 - ½"
7-10	20A 1P	SPARES	
11	40A 2P	HOIST HOUSE LOAD CTR.	4 Nº4
12	2P	FUT. BRK'R. SPACE	
13	15A 3P	CRANE HOIST	3 Nº12 - ½"
14	20A 3P	SPARE	

LEGEND

- LIGHTING FIXTURE TYPE AS NOTED
- DUPLEX CONVEN. RECEPTACLE
- S SINGLE POLE TOGGLE SWITCH

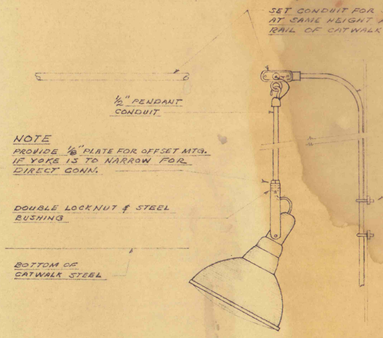

TYPICAL TYPE 'A' LTG. FIXTURE MOUNTING

NO SCALE

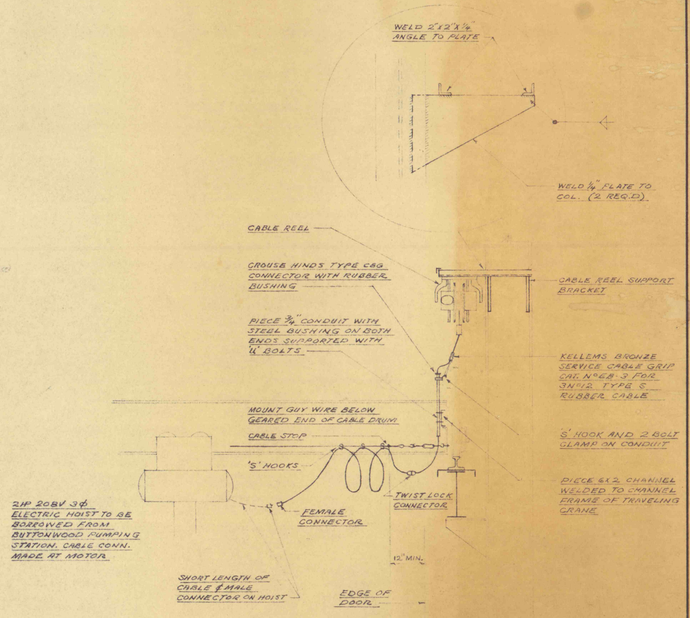

CRANE WIRING ARRANGEMENT

NO SCALE

ELECTRICAL EQUIPMENT FOUNDATIONS & DETAILS

• REVISIONS •

FLOOD CONTROL PROJECT NO 21 PHASE B
PA DEPT. OF MINES & MINERALS INDUSTRIES

GLENALDEN CORPORATION
STANTON COLL. NO 7 SHAFT

ROUSHEY AND SMITH
ENGINEERS AND CONSULTANTS
189 MARKET ST. KINGSTON, PA
METROPOLITAN WILKES BARRE

SCALE NOTED
DATE 1-30-57
BY PLR

JOB 641
DWG. No. 14

COMMONWEALTH OF PENNSYLVANIA — REGISTERED PROFESSIONAL ENGINEER — GAY E. ROUSHEY — No. 5825 — STATE OF PENNSYLVANIA

COMMONWEALTH OF PENNSYLVANIA — REGISTERED PROFESSIONAL ENGINEER — DONALD DEVOLL SMITH — No. 6004 — STATE OF PENNSYLVANIA