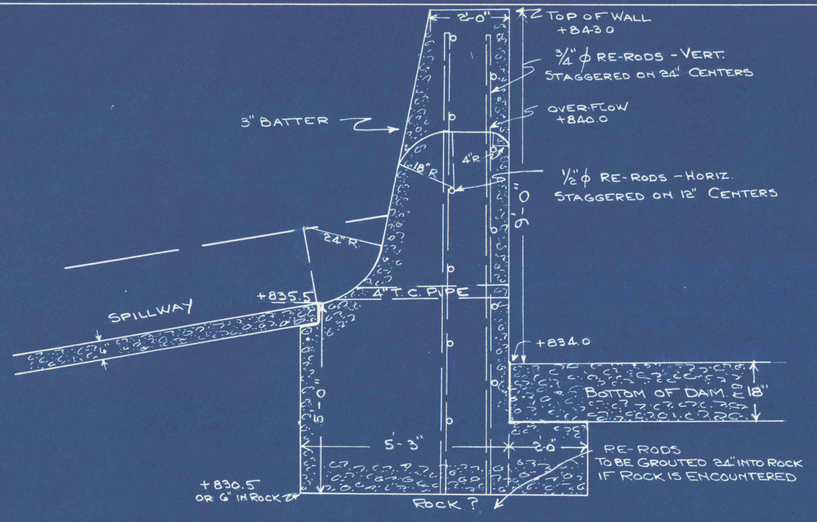

SECTION OF DAM
SCALE: 1/2" = 1'

NOTE:
WHERE RIP-RAP IS PLACED AT EDGE OF CONCRETE - SHOULDER TO BE CONSTRUCTED AS SHOWN.

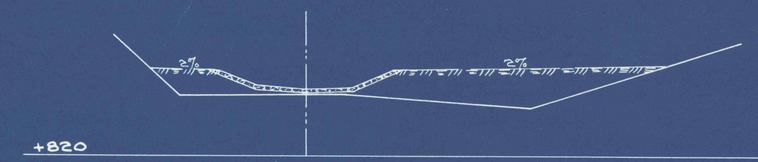

SECTION 'A-A' - SCALE: 1"=10'

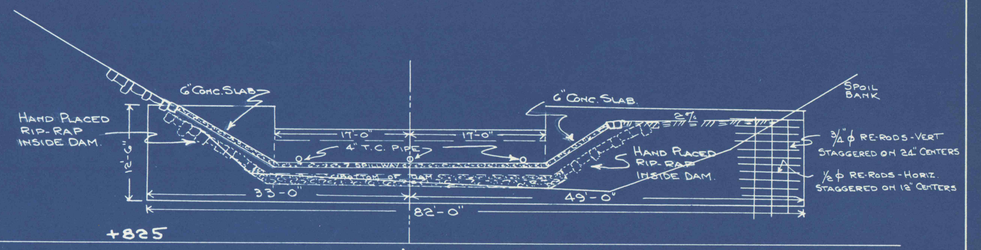

SECTION 'B-B' - SCALE: 1"=10'

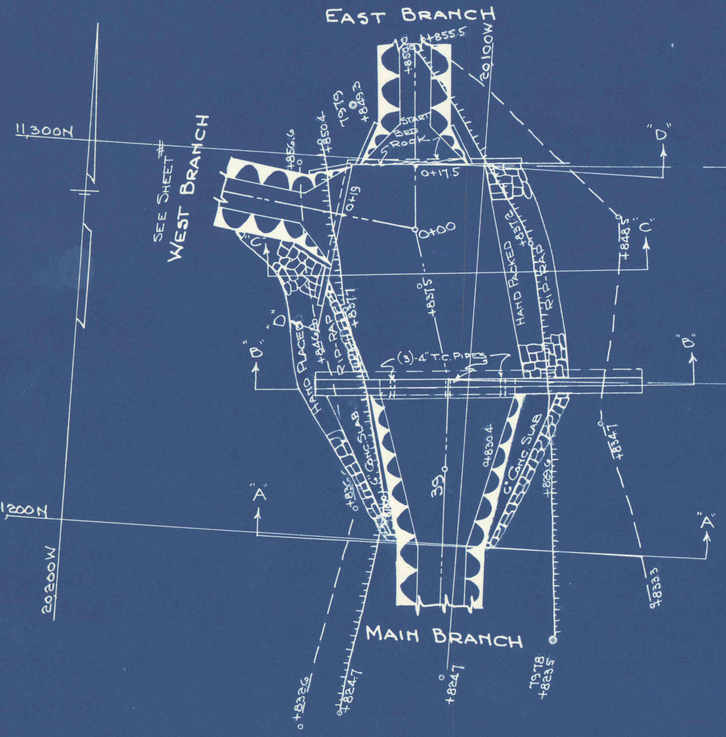

PLAN OF STILLING & DEBRIS DAM
SCALE: 1"=20'

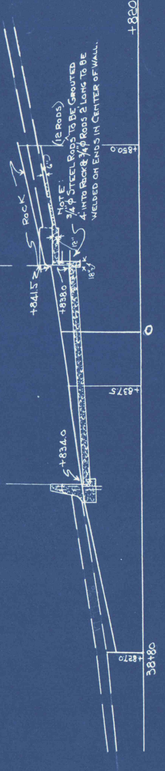

LONGITUDINAL SECTION
SCALE: HOR. & VERT. - 1"=20'

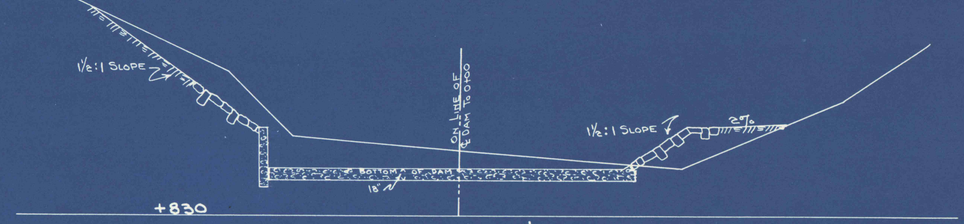

SECTION 'C-C' - SCALE: 1"=10'

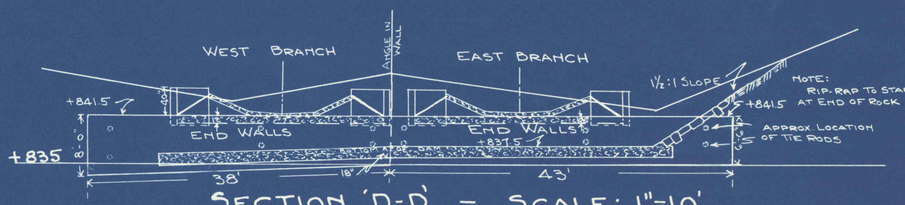

SECTION 'D-D' - SCALE: 1"=10'

SHEET #10 OF 19

GLEN ALDEN CORPORATION
SURFACE DRAINAGE PROJECT Nº 23
WADHAMS CREEK
PLYMOUTH BORO. & TWP., LUZERNE COUNTY, PA.
SCALES AS NOTED — AUGUST, 1958