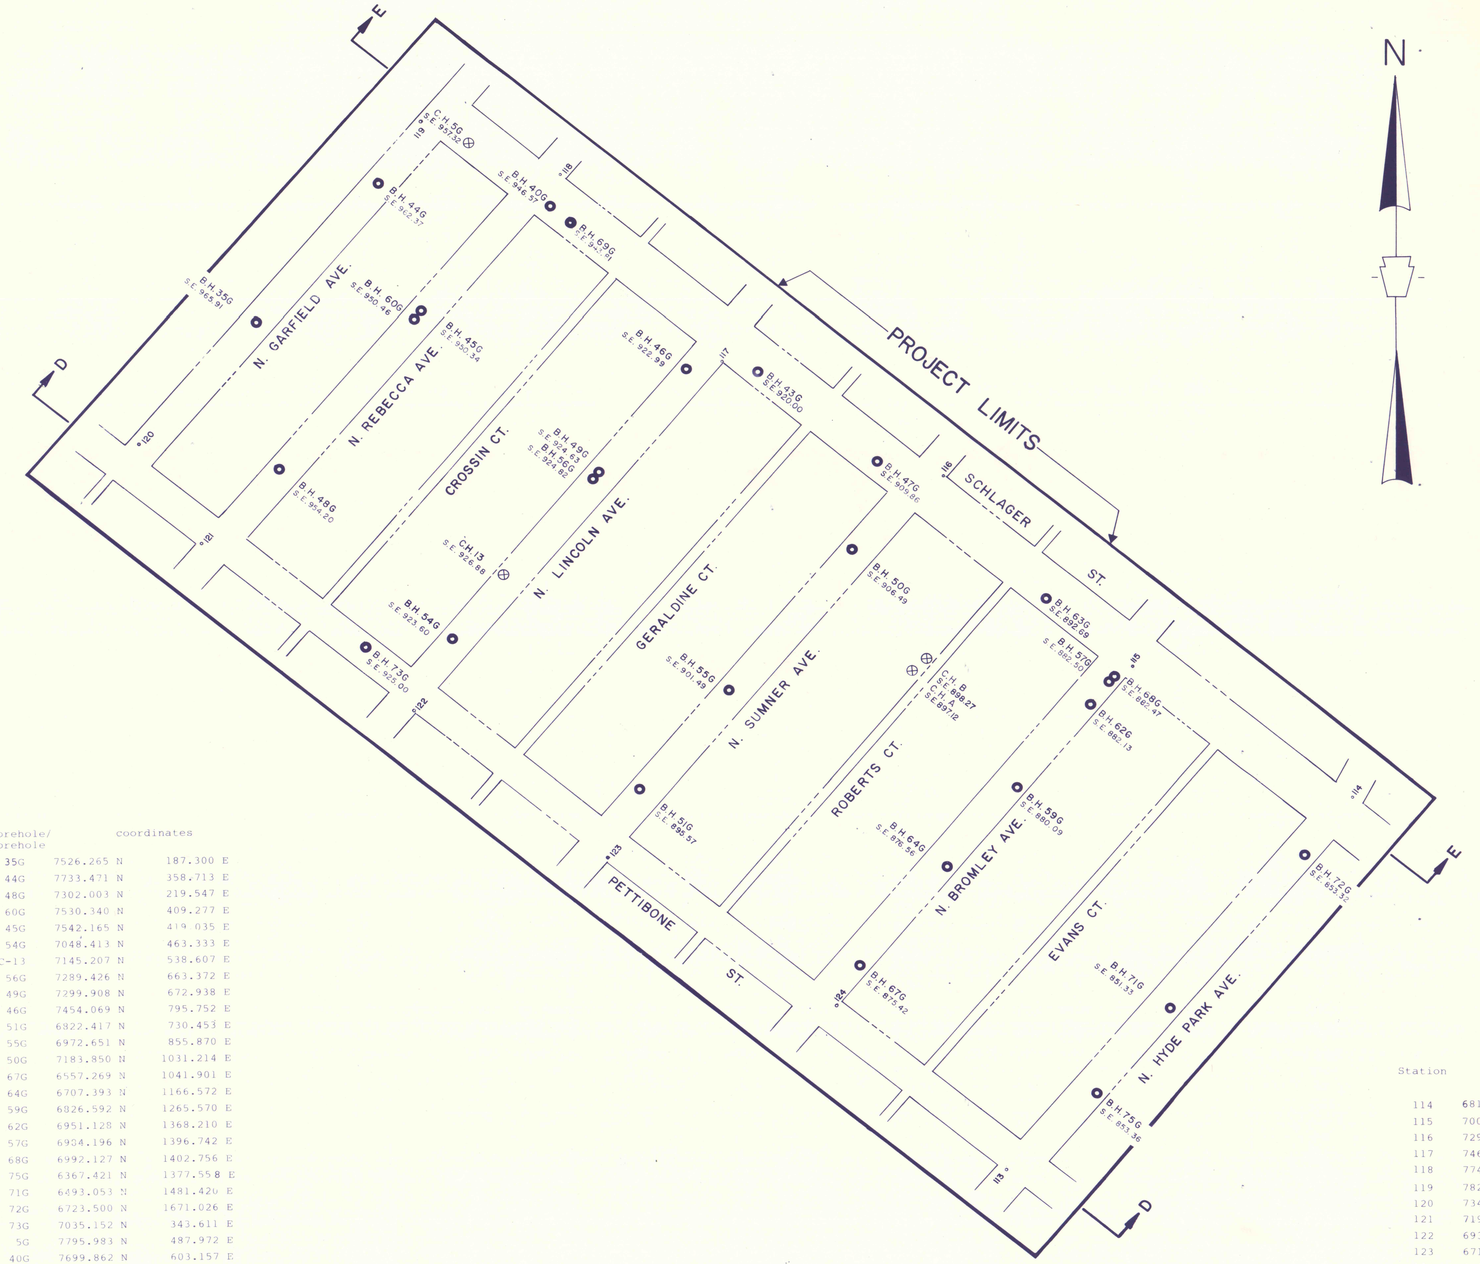

SURFACE MAP

Scale : 1 in. = 100 ft.

LEGEND

● B.H. 67G	Existing Borehole
⊗ C.H. A	Existing Corehole
∘ 124	Station Points

Borehole/ Corehole	coordinates	
35G	7526.265 N	187.300 E
44G	7733.471 N	358.713 E
48G	7302.003 N	219.547 E
60G	7530.340 N	409.277 E
45G	7542.165 N	419.035 E
54G	7048.413 N	463.333 E
C-13	7145.207 N	538.607 E
56G	7289.426 N	663.372 E
49G	7299.908 N	672.938 E
46G	7454.069 N	795.752 E
51G	6822.417 N	730.453 E
55G	6972.651 N	855.870 E
50G	7183.850 N	1031.214 E
67G	6557.269 N	1041.901 E
64G	6707.393 N	1166.572 E
59G	6826.592 N	1265.570 E
62G	6951.128 N	1368.210 E
57G	6904.196 N	1396.742 E
68G	6992.127 N	1402.756 E
75G	6367.421 N	1377.558 E
71G	6893.053 N	1481.420 E
72G	6723.500 N	1671.026 E
73G	7035.152 N	343.611 E
C.H. 5G	7795.983 N	487.972 E
40G	7699.862 N	603.157 E
69G	7676.193 N	632.162 E
43G	7453.728 N	897.908 E
47G	7314.914 N	1067.180 E
63G	7110.549 N	1305.860 E
C.H. A	7002.090 N	1116.204 E
C.H. B	7019.615 N	1136.879 E

Station	Coordinates		Surface Elevation	Remarks
114	6810.688 N	1739.610 E	855.12	D.H. in Curb
115	7007.046 N	1429.556 E	881.55	" " "
116	7294.536 N	1159.244 E	907.45	D.H. in Walk
117	7466.878 N	847.603 E	922.50	" " "
118	7744.217 N	617.276 E	947.88	D.H. in Curb
119	7825.870 N	419.439 E	961.15	D.H. in Stonewalk
120	7340.415 N	20.308 E	969.98	D.H. in conc. walk
121	7191.041 N	107.815 E	954.32	D.H. in stonewalk
122	6939.442 N	410.142 E	915.11	" " " "
123	6719.524 N	684.350 E	894.64	P.K. Nail in Bit.Walk
124	6498.363 N	1009.112 E	874.68	D.H. in Curb
113	6251.368 N	1248.038 E	854.98	" " "

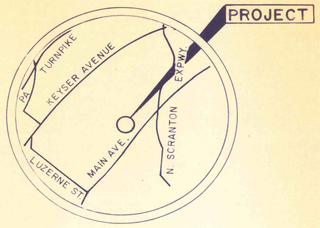

LOCATION MAP

Scale : 1 in. = 1 mi.

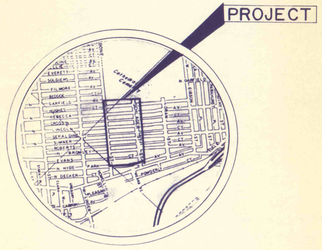

VICINITY MAP

Scale : 1 in. = 1700 ft.

NO.	DATE	REVISION	APPR.

SUBMITTED: _____ DESIGNER

APPROVED: _____ DISTRICT ENGINEER, WILKES-BARRE

APPROVED: _____ DIRECTOR, BUREAU OF ABANDONED MINE RECLAMATION

COMMONWEALTH OF PENNSYLVANIA
DEPARTMENT OF ENVIRONMENTAL RESOURCES
OFFICE OF RESOURCES MANAGEMENT

PROJECT NO.

HYDRAULIC BACKFILLING PROJECT

HYDE PARK SECTION 2
CITY OF SCRANTON
LACKAWANNA COUNTY, PENNSYLVANIA

LOCATION, VICINITY & SURFACE MAPS

DRAWN BY	DATE	DRAWING NO.
F.C.S. & A.	8/3/84	9 of 15
CHECKED BY	SCALE	
	As shown	