300 200 100 0 100 200 300

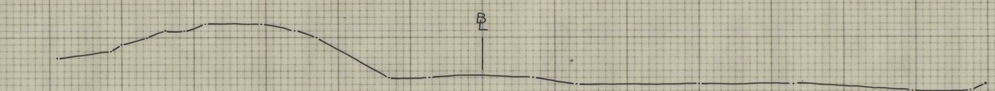

1,000

Station 9+00
Elevation 950.0

900

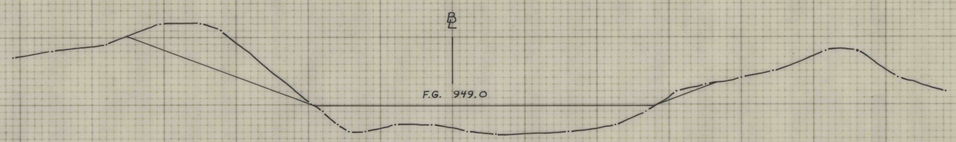

1,000

Station 8+00
Elevation 950.0

900

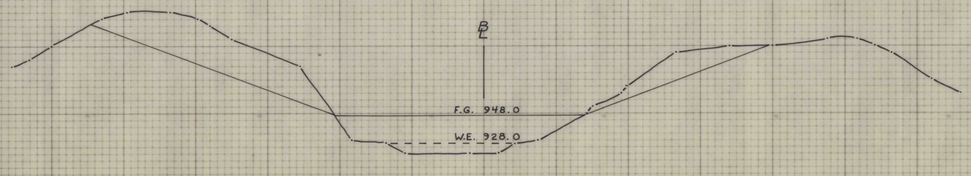

1,000

Station 7+00
Elevation 950.0

900

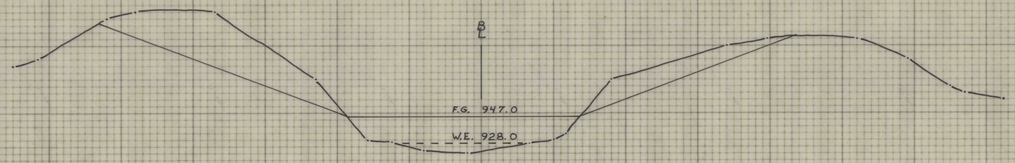

1,000

Station 6+00
Elevation 950.0

900

NO	DATE	REVISION	APPR

SUBMITTED

DESIGNER

APPROVED

DISTRICT OPPERATIONS SUPERVISOR, WILKES-BARRE

APPROVED

DIRECTOR, BUREAU OF RESOURCES PROGRAMMING

COMMONWEALTH OF PENNSYLVANIA
DEPARTMENT OF ENVIRONMENTAL RESOURCES
OFFICE OF RESOURCES MANAGEMENT

AD-227

STORRS PIT #2

STRIP MINE RECLAMATION PROJECT

DICKSON CITY BORO., LACKAWANNA CO., PA

CROSS SECTIONS 6+00 To 9+00

DRAWN BY	DATE	DRAWING NO
CHECKED BY	SCALE	7 of 7
	12-12-80	
	1in. = 50ft.	