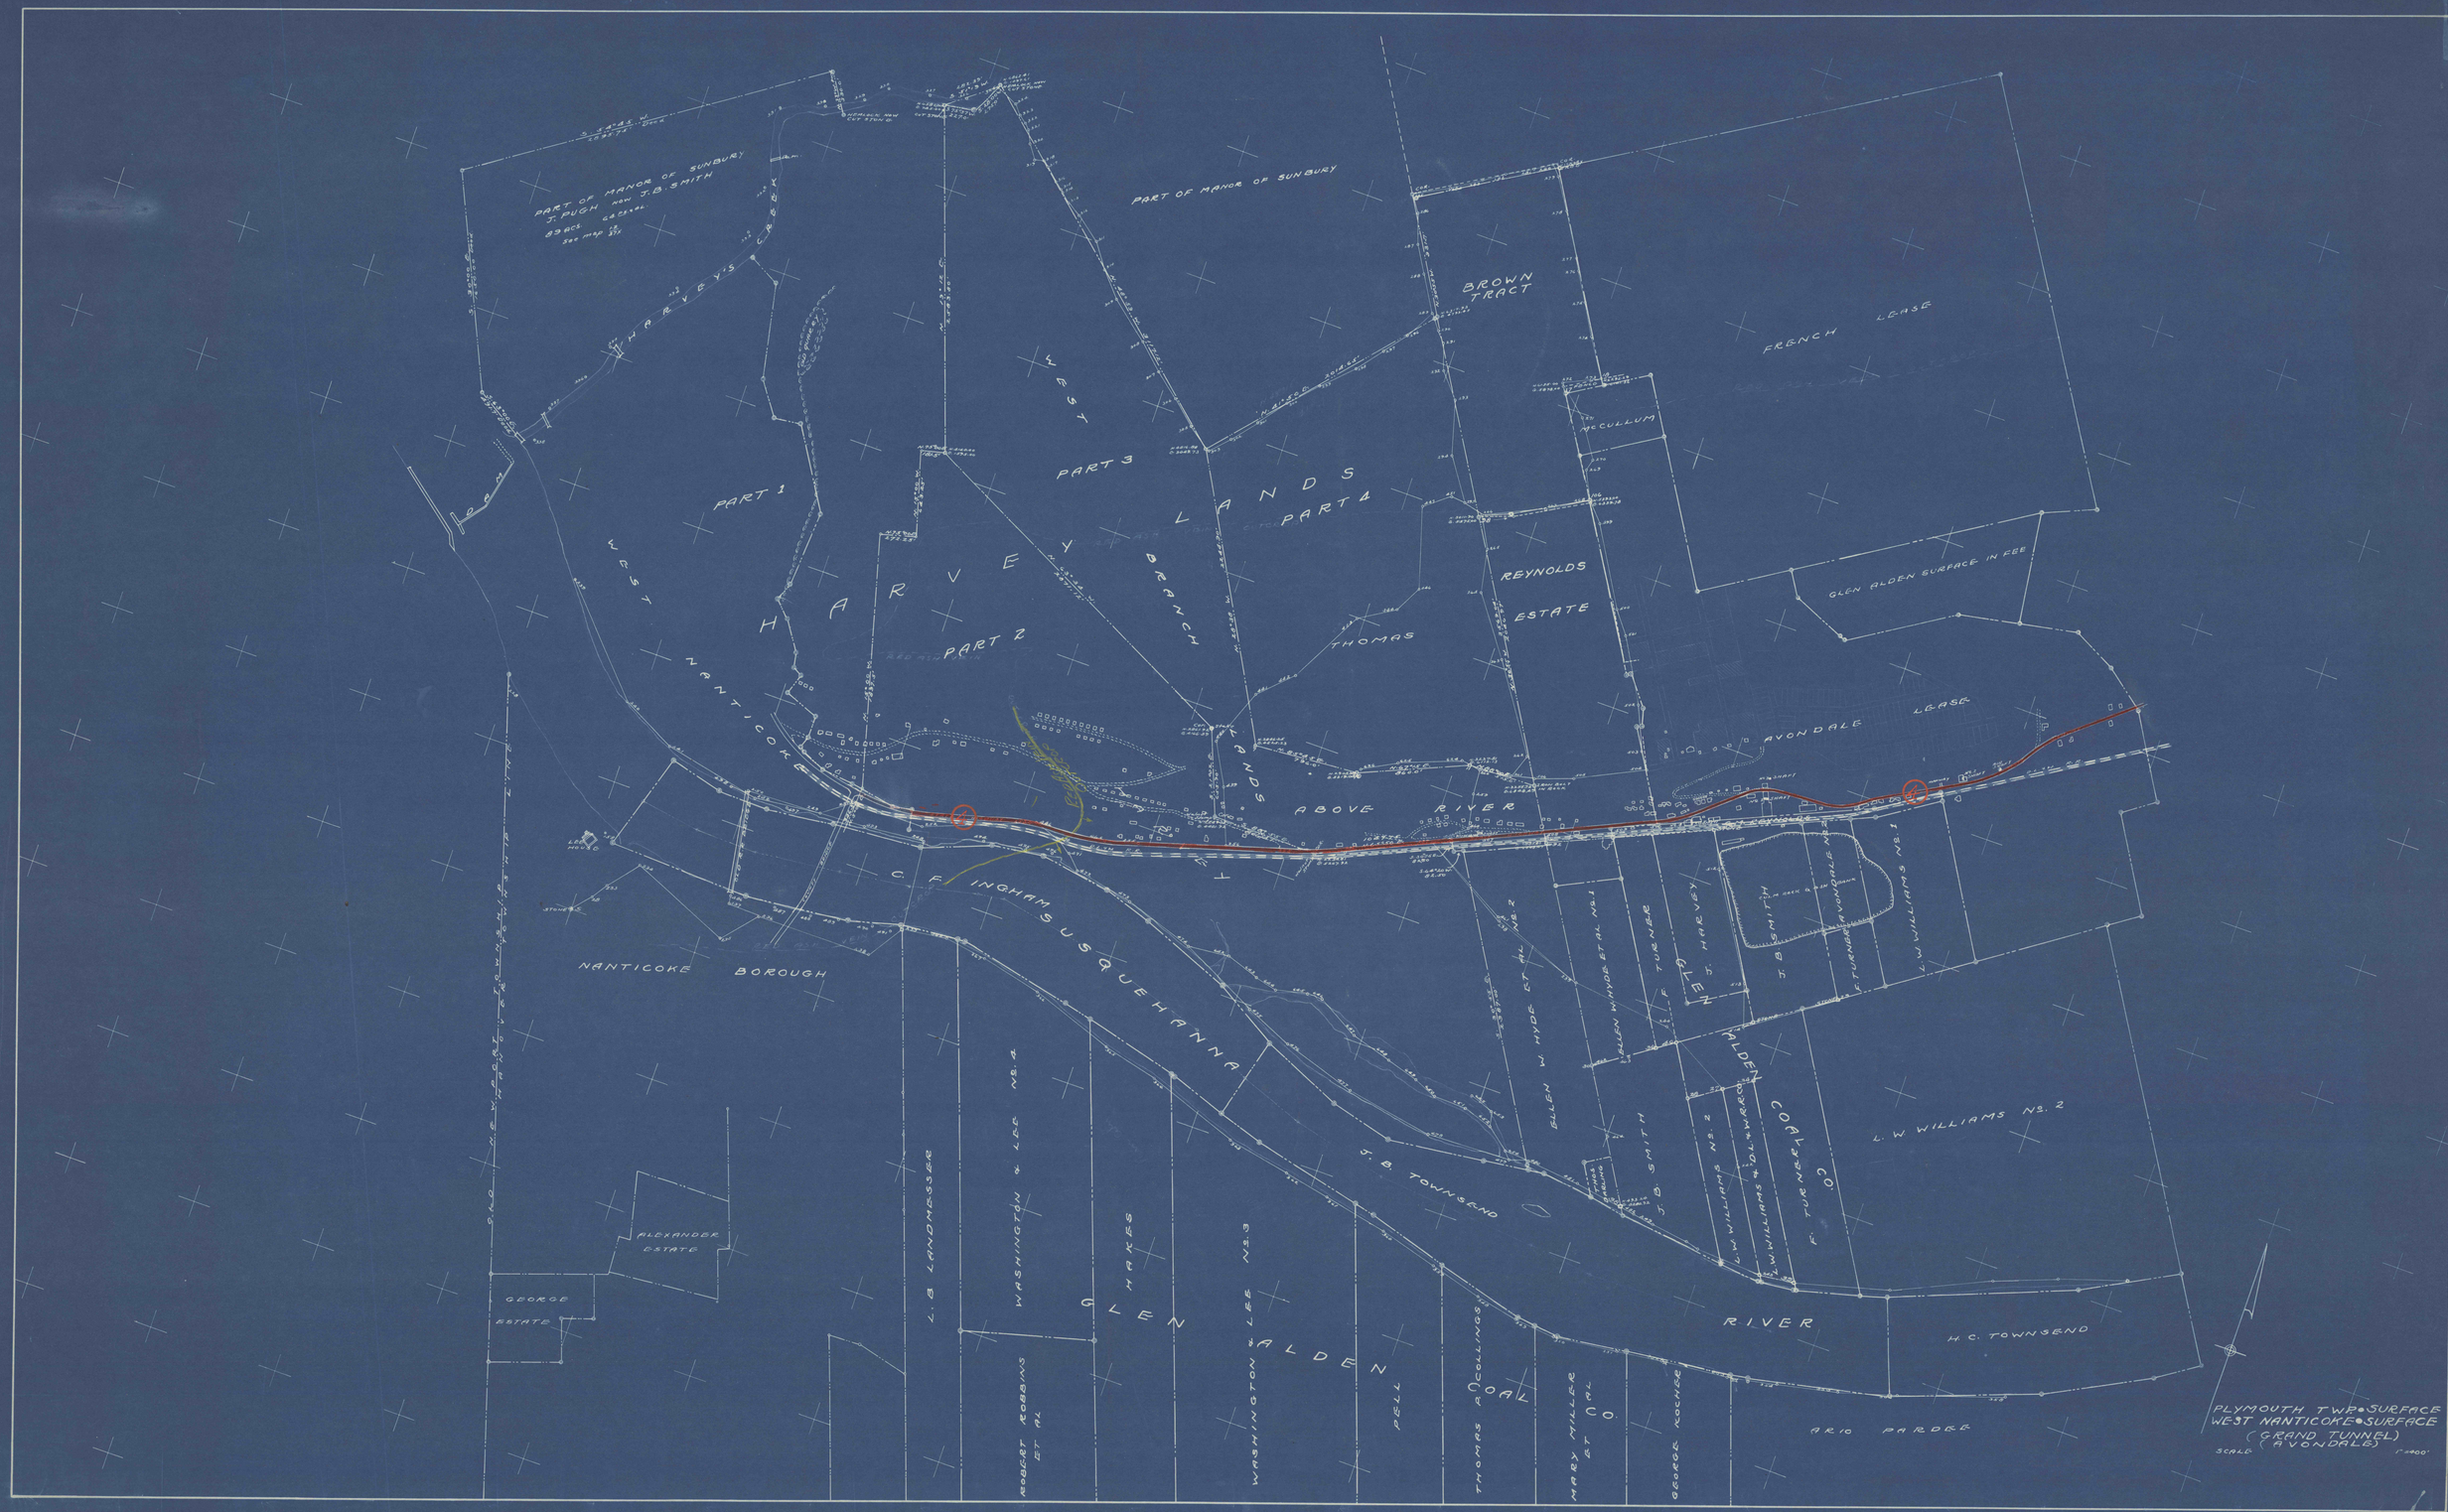
PART OF MANOR OF SUNBURY
J. PUGH NOW T.B. SMITH
83 ACS. 64 PERS.
SEE MAP 25
PART OF MANOR OF SUNBURY
HARVEYS CREEK
BROWN TRACT
FRENCH LEASE
MCCULLUM
PART 1
PART 3
PART 4
WEST HARVEY LANDS
REYNOLDS ESTATE
GLEN ALDEN SURFACE IN FEE
PART 2
WEST NANTICOKE BRANCH
THOMAS
AVONDALE LEASE
LANDS ABOVE RIVER
NANTICOKE BOROUGH
C. F. INGHAM
SUSQUEHANNA
ALLEN W. HYDE ET AL NO. 1
ALLEN W. HYDE ET AL NO. 2
J. B. SMITH
F. TURNER
J. HARVEY
GLEN ALDEN COAL CO.
L. W. WILLIAMS NO. 1
L. W. WILLIAMS NO. 2
L. W. WILLIAMS & F. TURNER
J. B. TOWNSEND
ALEXANDER ESTATE
GEORGE ESTATE
L. B. LANDMESSER
WASHINGTON & LEE NO. 4
GLEN ALDEN COAL CO.
MARKES
WASHINGTON & LEE NO. 3
ROBERT ROBBINS ET AL
PELL
THOMAS & COLLINS
MARY MILLER ET AL
GEORGE KOCHER
ARIO PARDEE
RIVER
H. C. TOWNSEND
PLYMOUTH TWP. SURFACE
WEST NANTICOKE SURFACE
(GRAND TUNNEL)
(AVONDALE)
SCALE 1" = 400'