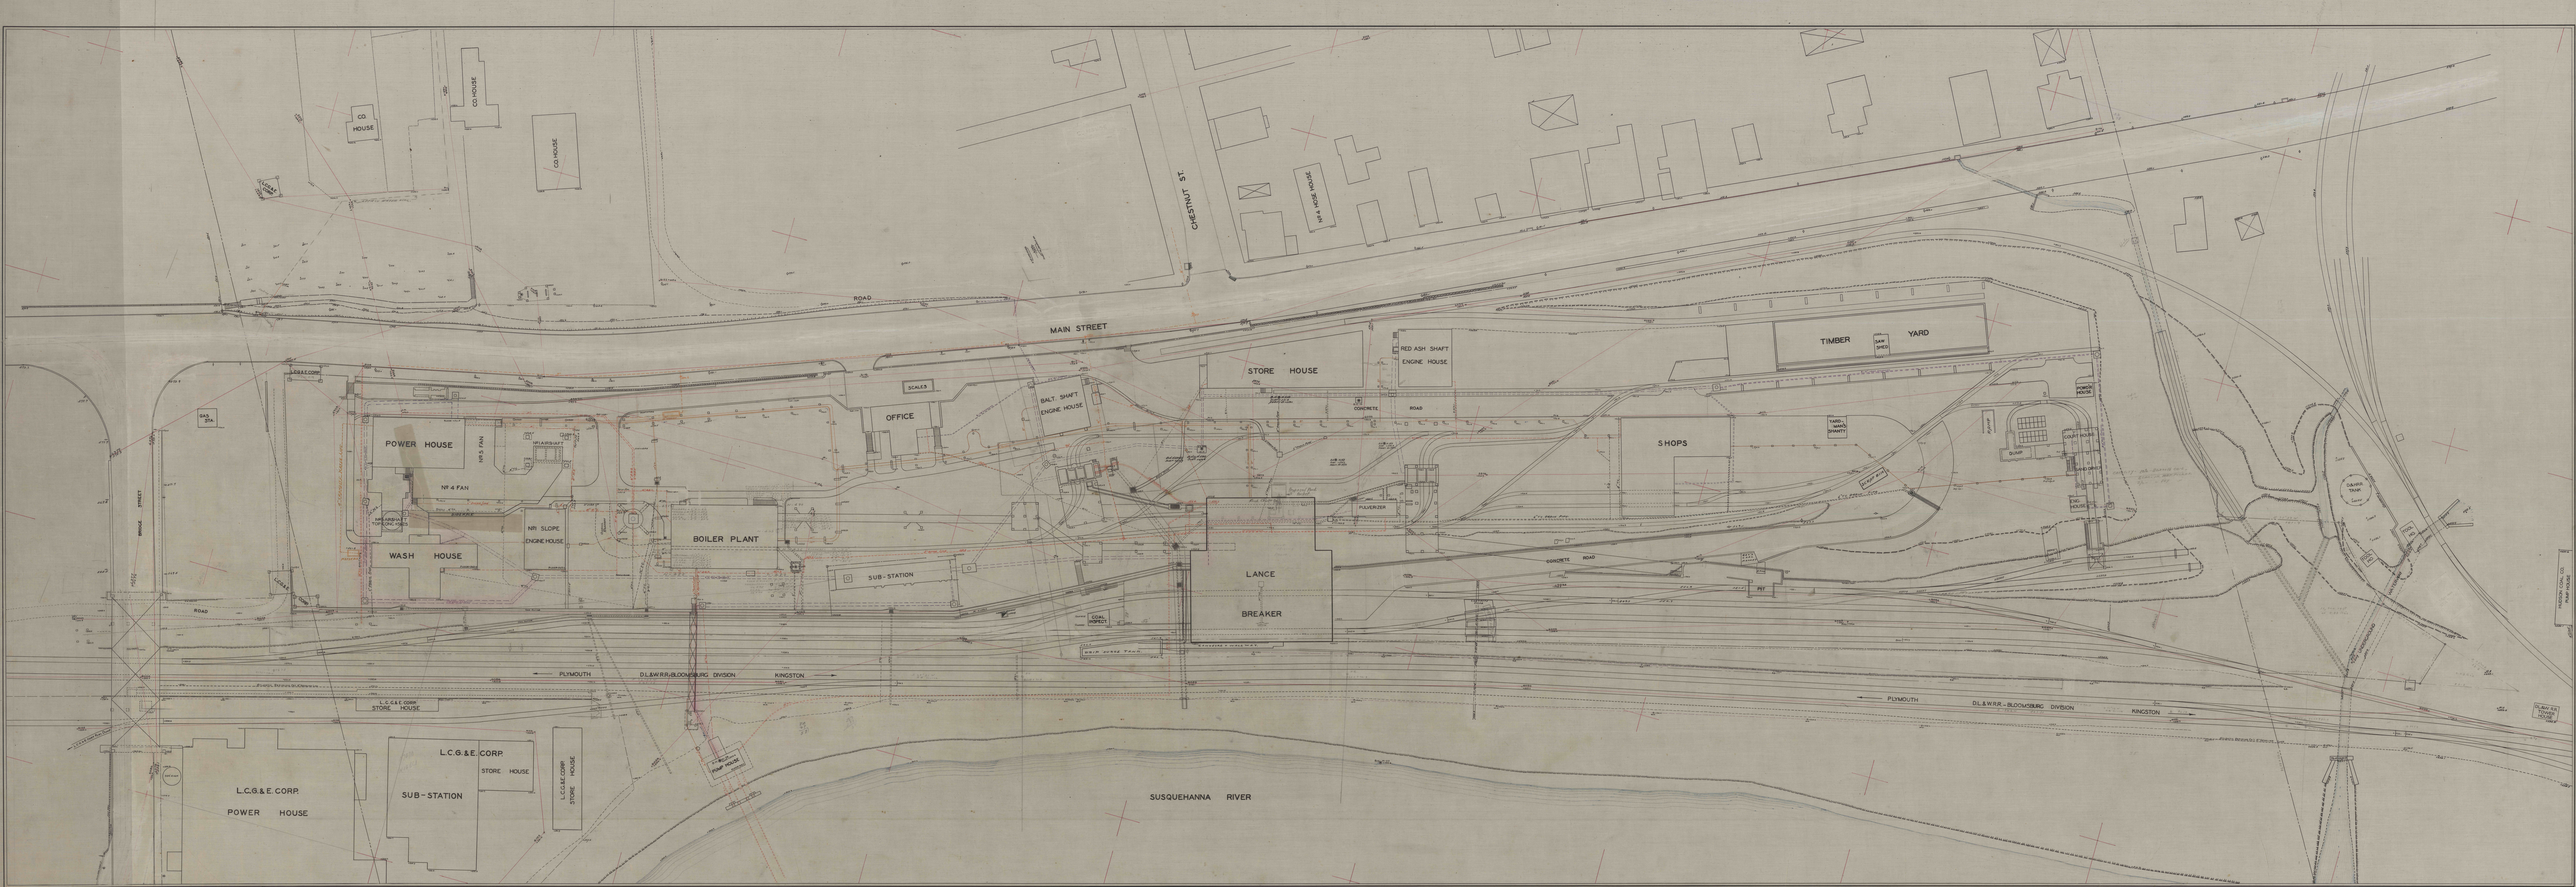
MAIN STREET
ROAD
CHERRY ST.
CO. HOUSE
CO. HOUSE
CO. HOUSE
POWER HOUSE
No. 5 FAN
No. 4 FAN
No. 4 AIRSHAFT
No. 5 AIRSHAFT
WASH HOUSE
No. 5 SLOPE ENGINE HOUSE
BOILER PLANT
SUB-STATION
OFFICE
SCALES
BALT. SHAFT ENGINE HOUSE
STORE HOUSE
RED ASH SHAFT ENGINE HOUSE
CONCRETE
ROAD
SHOPS
TIMBER YARD
SAW SHED
TIMBER AND COAL QUANTITY
POWER HOUSE
COURT HOUSE
DUMP
COAL SCREEN
ENG. HOUSE
PULVERIZER
LANCE
BREAKER
COAL CHUTES
PIT
CONCRETE
ROAD
GAS. STA.
BRIDGE STREET
ROAD
L.C.G.&E. CORP. STORE HOUSE
PLYMOUTH
D.L.&W.R.R.-BLOOMSBURG DIVISION
KINGSTON
L.C.G.&E. CORP. POWER HOUSE
L.C.G.&E. CORP. SUB-STATION
L.C.G.&E. CORP. STORE HOUSE
L.C.G.&E. CORP. STORE HOUSE
PUMP HOUSE
SUSQUEHANNA RIVER
PLYMOUTH
D.L.&W.R.R.-BLOOMSBURG DIVISION
KINGSTON
CULM R.R. TUNNEL HOUSE
CULM R.R. TUNNEL
CULM R.R. TUNNEL
HUDSON COAL CO. BREAKER