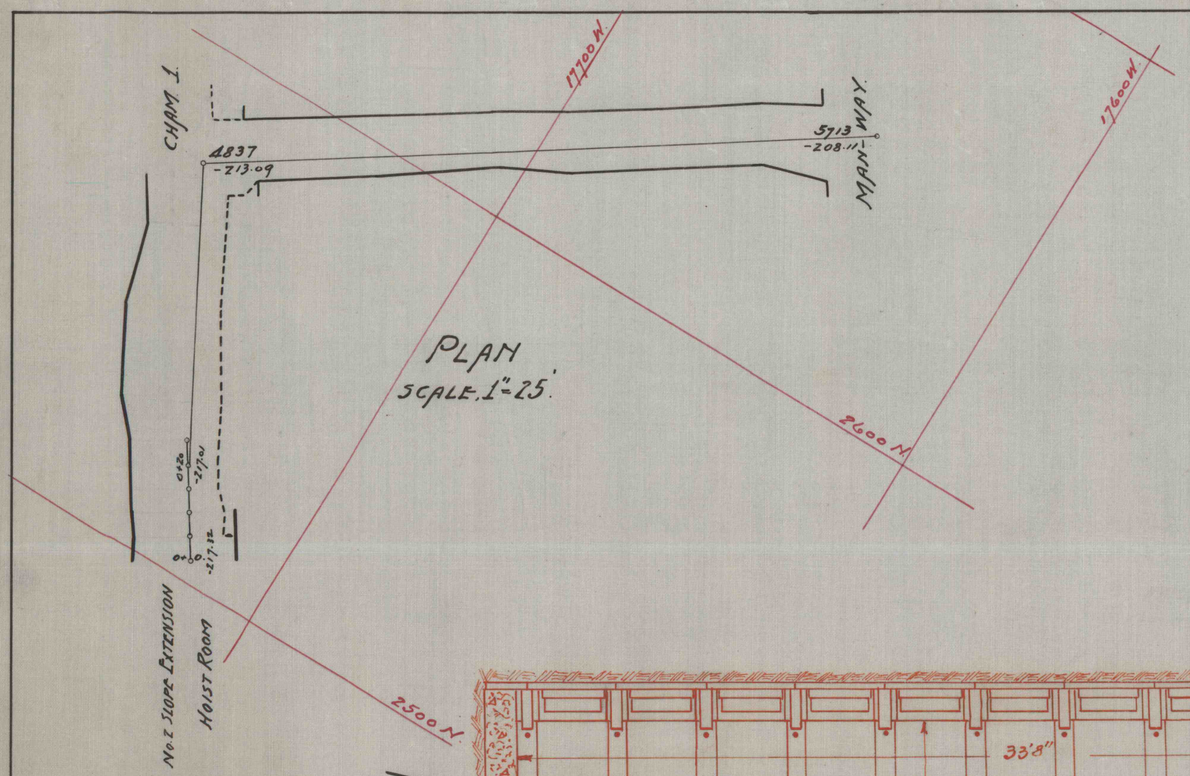

PLAN
SCALE. 1"=25'

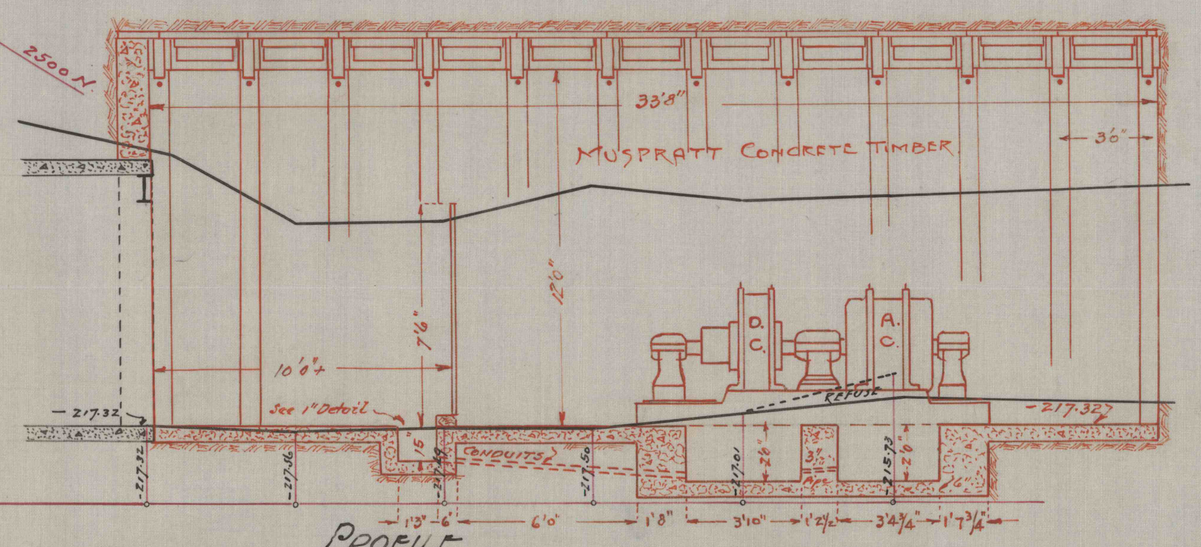

No 2 SLOPE EXTENSION
SLOPE HOIST ROOM

PROFILE.
SCALE. ¼"=1'

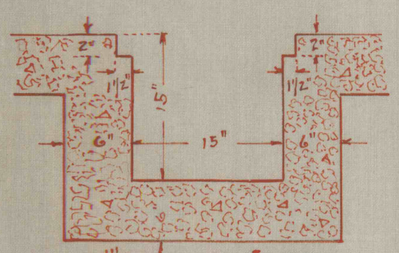

1" DETAIL OF SWITCH-BOARD TRENCH.

No 2 SLOPE EXTENSION
SLOPE HOIST ROOM

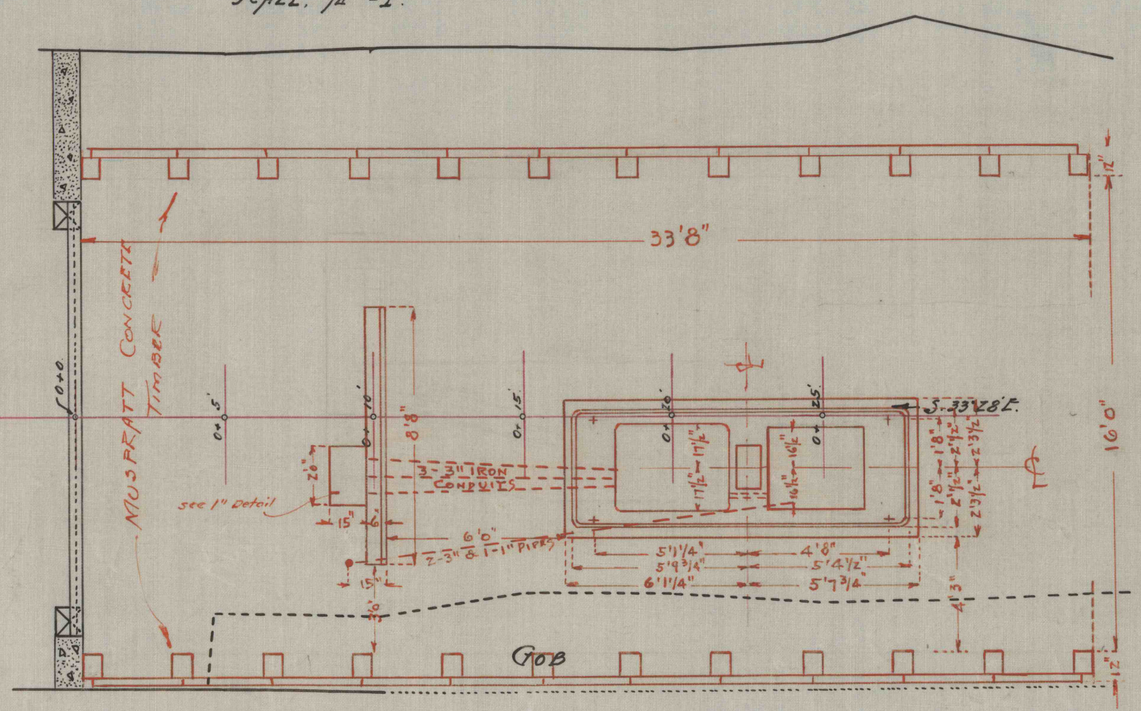

PLAN.
SCALE. ¼"=1'

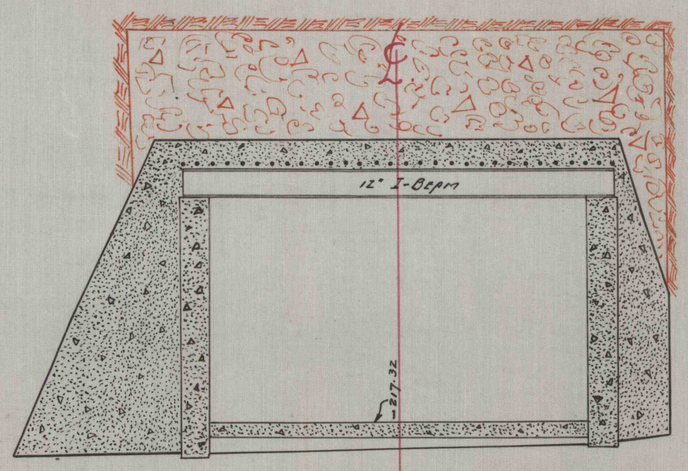

CROSS-SECTION 0+0.

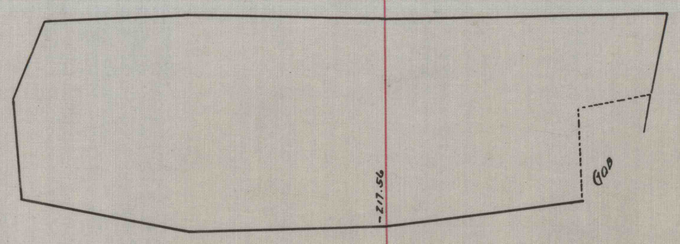

CROSS-SECTION 0+5'.

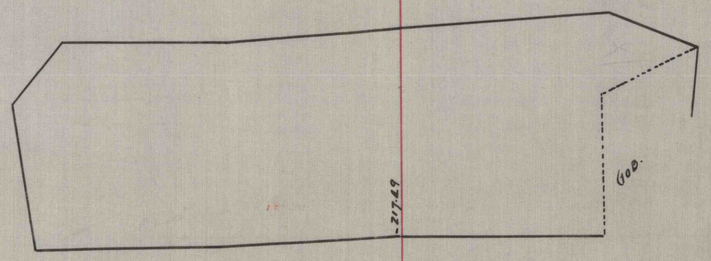

CROSS-SECTION 0+10'.

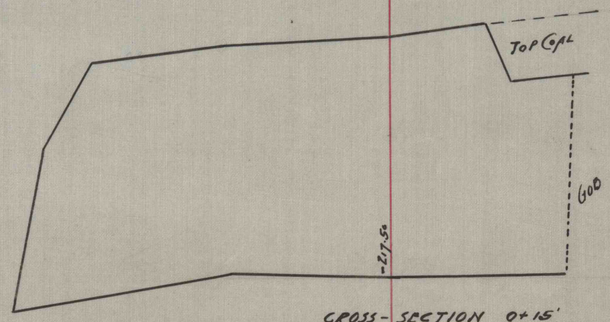

CROSS-SECTION 0+15'.

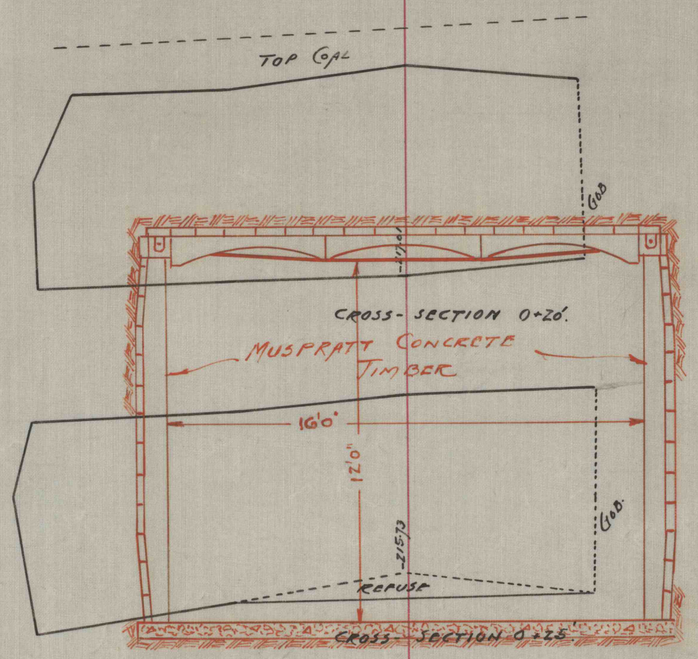

SCALE. ¼"=1'

NOTTINGHAM COLLIERY
ROSS VEIN

PROPOSED SUB-STATION ADJACENT TO
No 2 SLOPE EXTENSION HOIST

SCALES: AS SHOWN

Note-For ½" Floor Plan
See C.R.S's Drawg. A-22-40
For ¾" M.G. Set Found. Plan
See C.R.S's Drawg 3-20-40

Note-For No 2 Slope Hoist
Room, Drawing "H-227".

P. 3-20-40