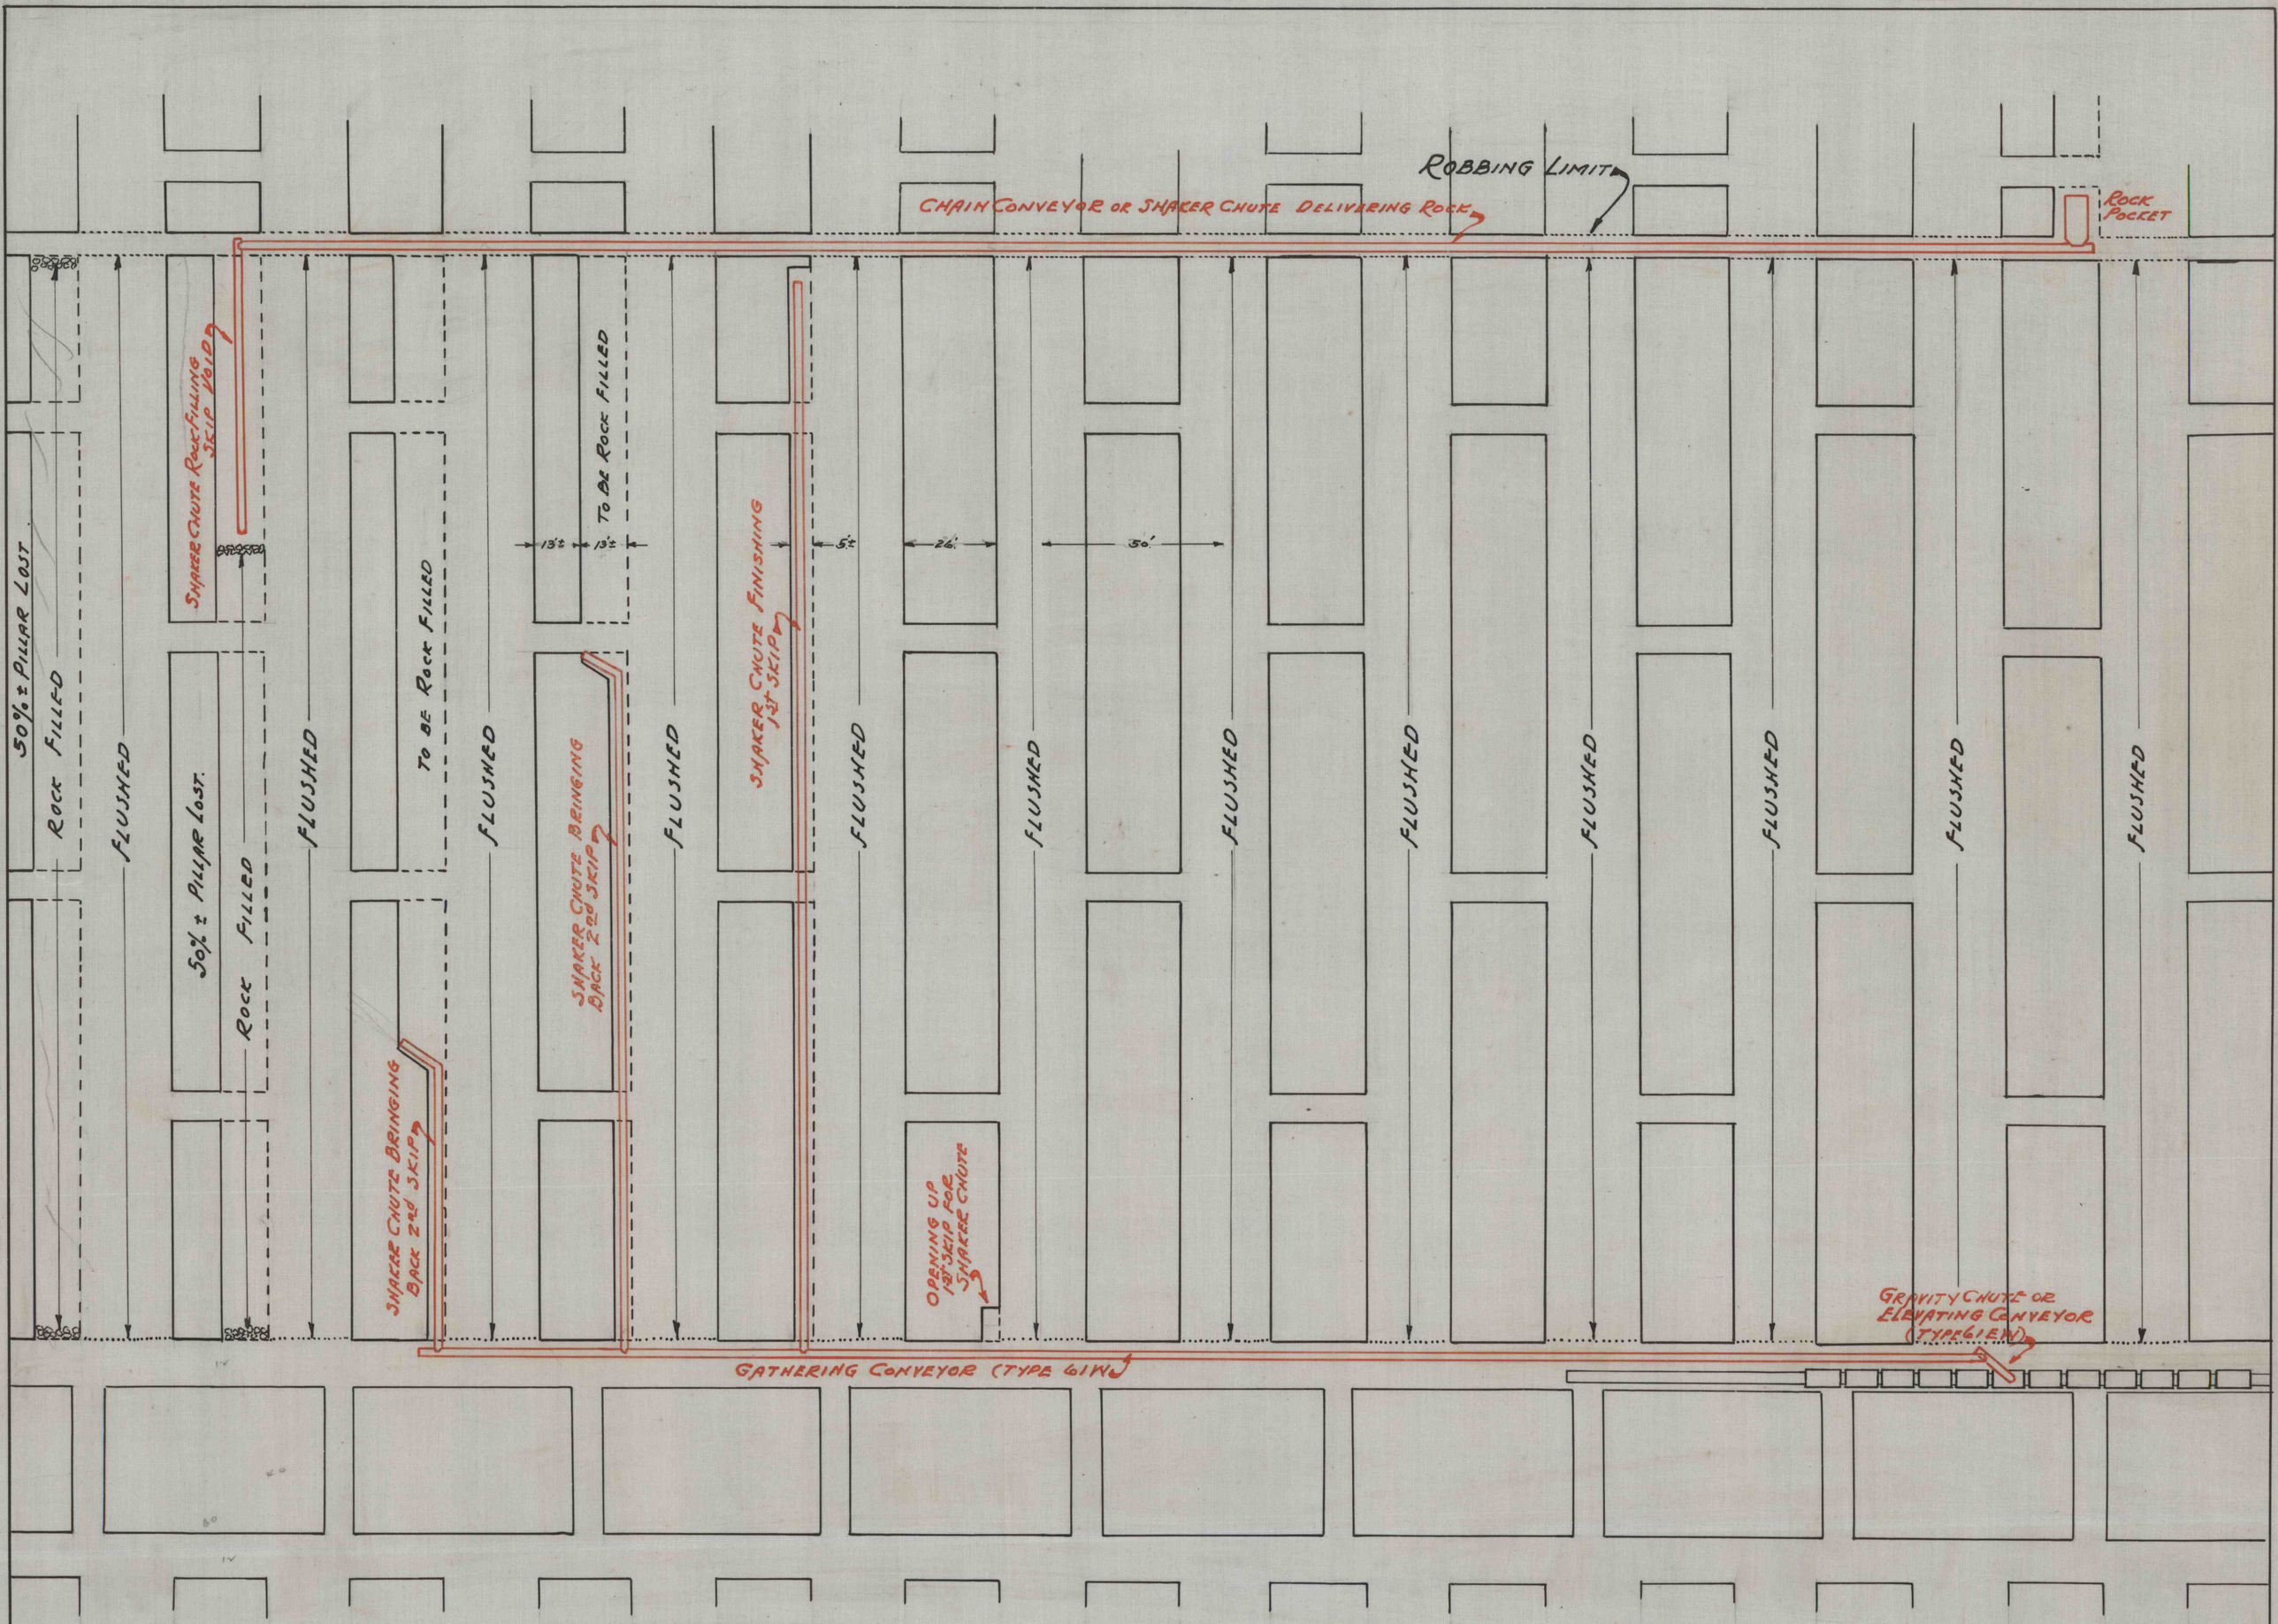

SKETCH SHOWING
A METHOD OF PILLAR ROBBING AND ROCK FILLING, WITH
CHAIN CONVEYORS AND/OR SHAKER CHUTES,
IN FLUSHED TERRITORY.
SCALE, 1" = 30'.

FEB. 1.43.