



1/4 SECTION ALONG EAST RAIL - COLLY TRACK

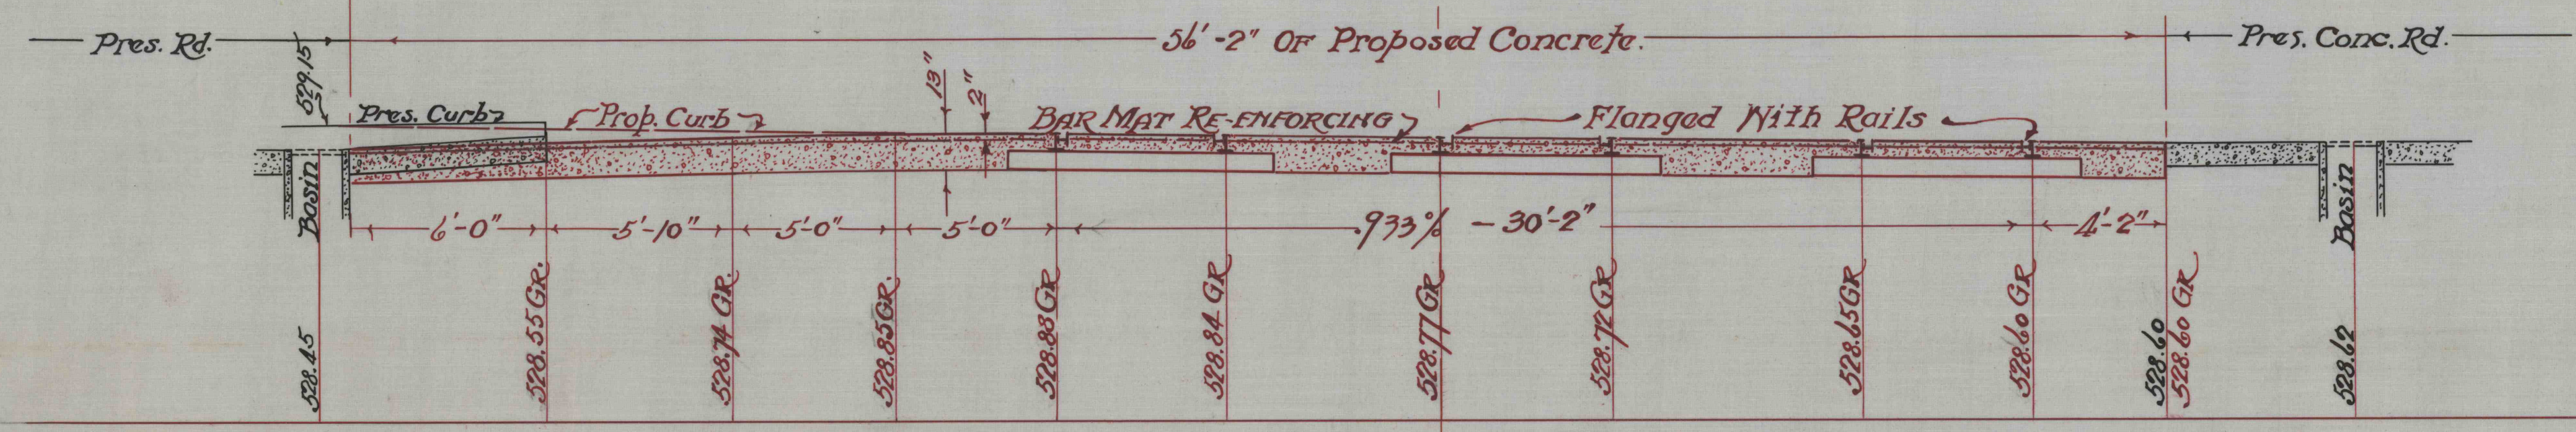


1/4 SECTION A-A' - AT PROPOSED GRADE LINE OF CURB NORTH SIDE

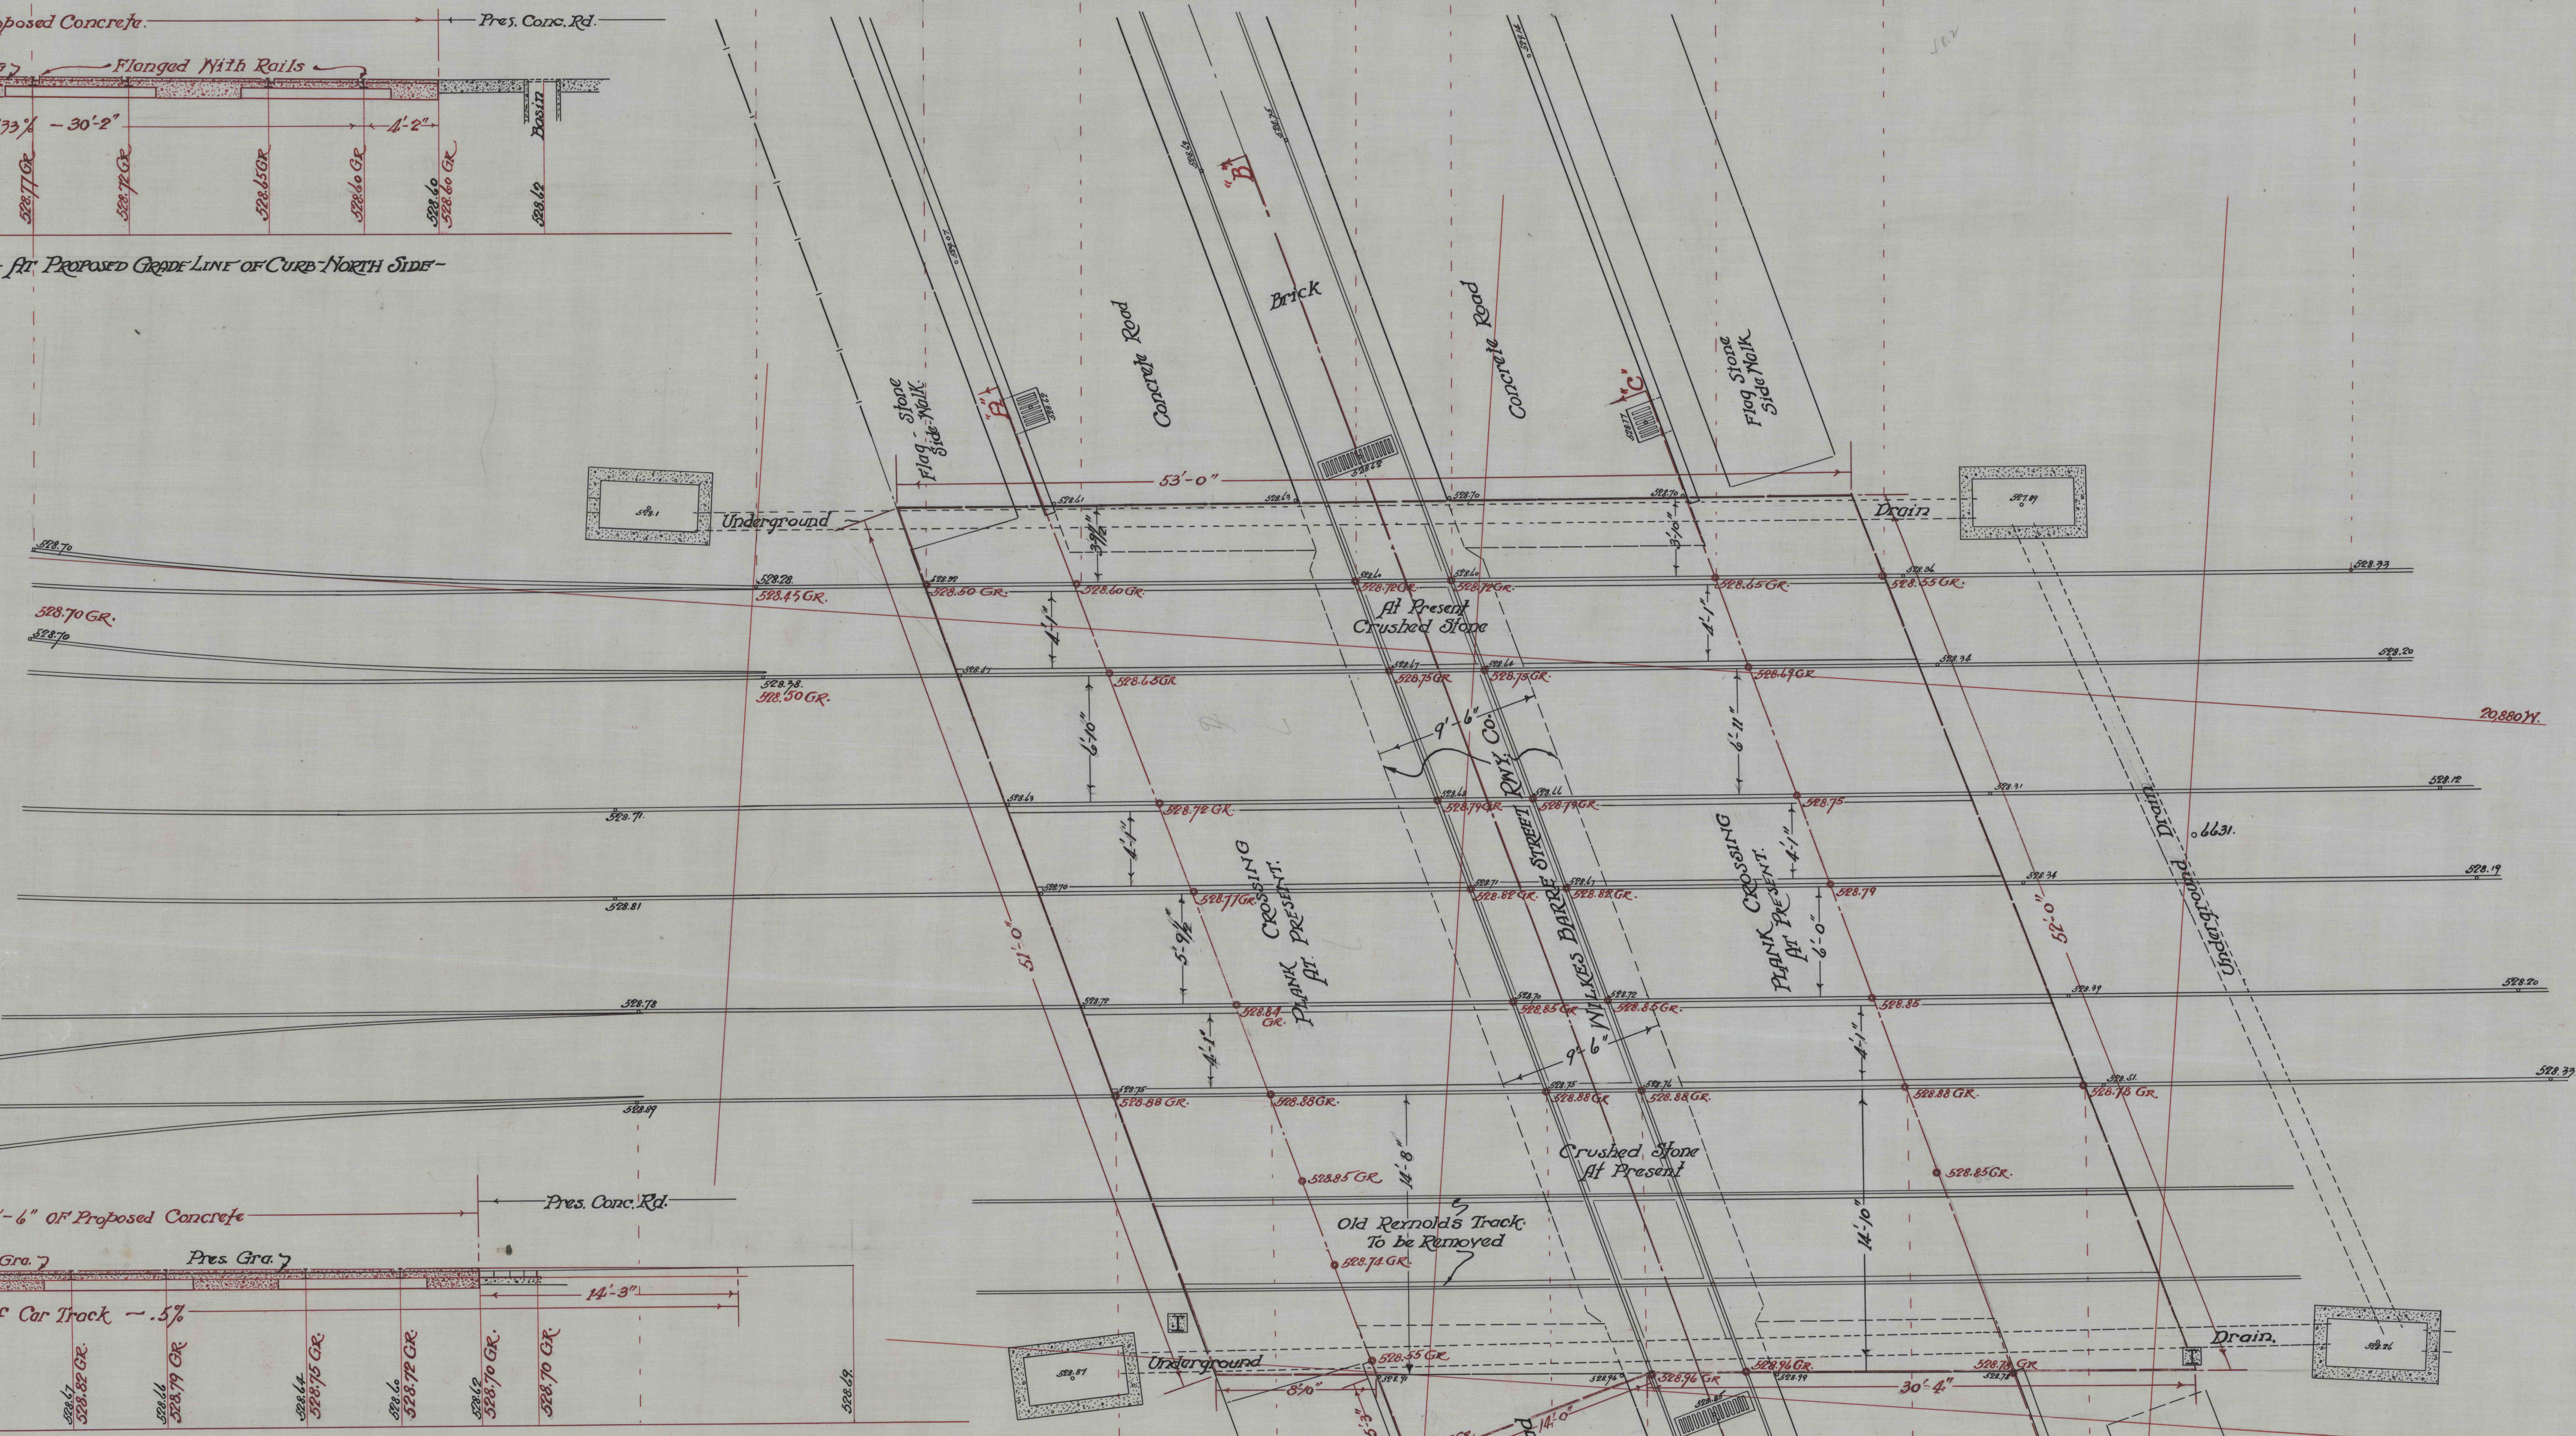


NOTTINGHAM COLLIERY
- SURFACE -
PLAN & SECTIONS OF
PROPOSED CONCRETE CROSSING.
SCALE 1"=4' 5/14/36


GLEN ALDEN - 237 SQ YDS CONC. OR 16.5 CU YDS CONC. APPROX.
W.B. RAY CO - 55 " " " 17.5 " " "

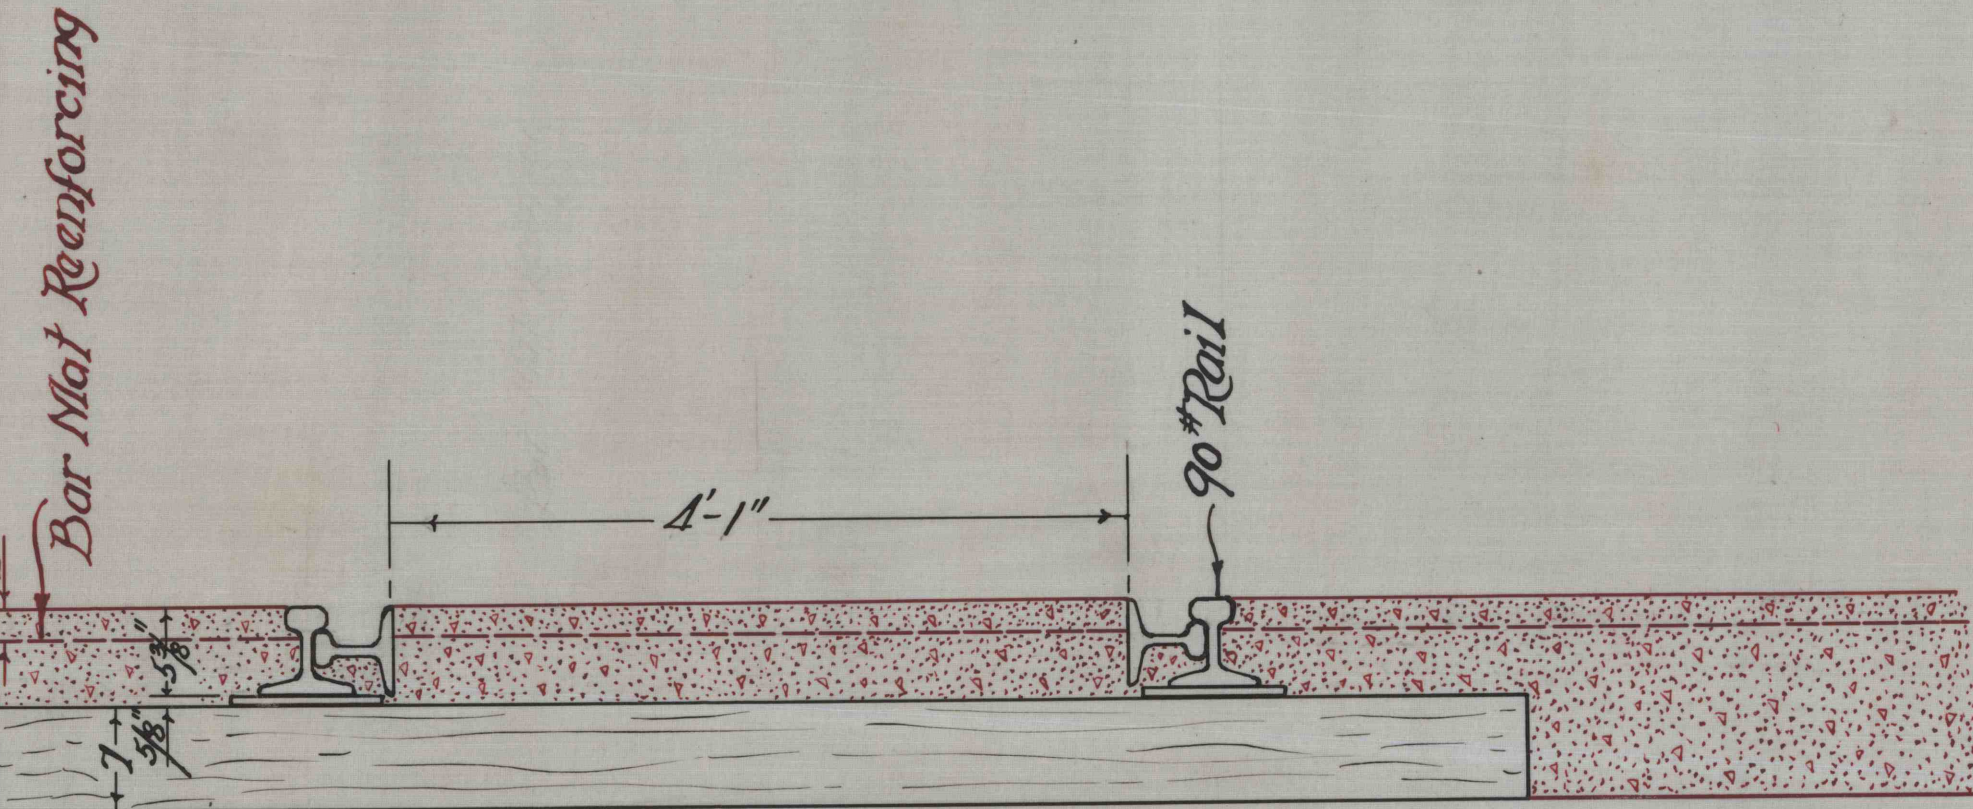


DETAIL SECTION SHOWING PROPOSED RAIL FLANGED WITH RAIL AND PROPOSED BAR MAT REINFORCING OF CONCRETE
SCALE 1"=1'

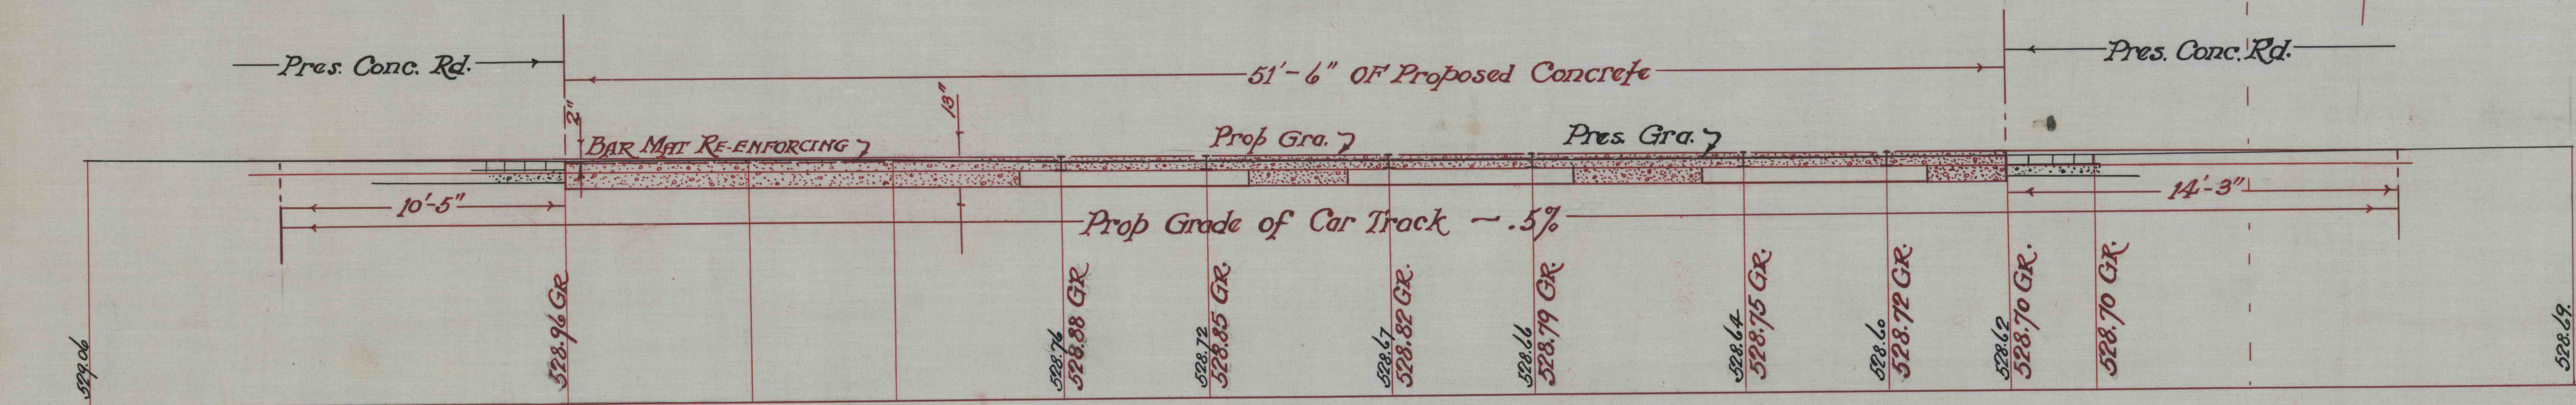

1/4 SECTION B-B' - AT STREET RAILWAY

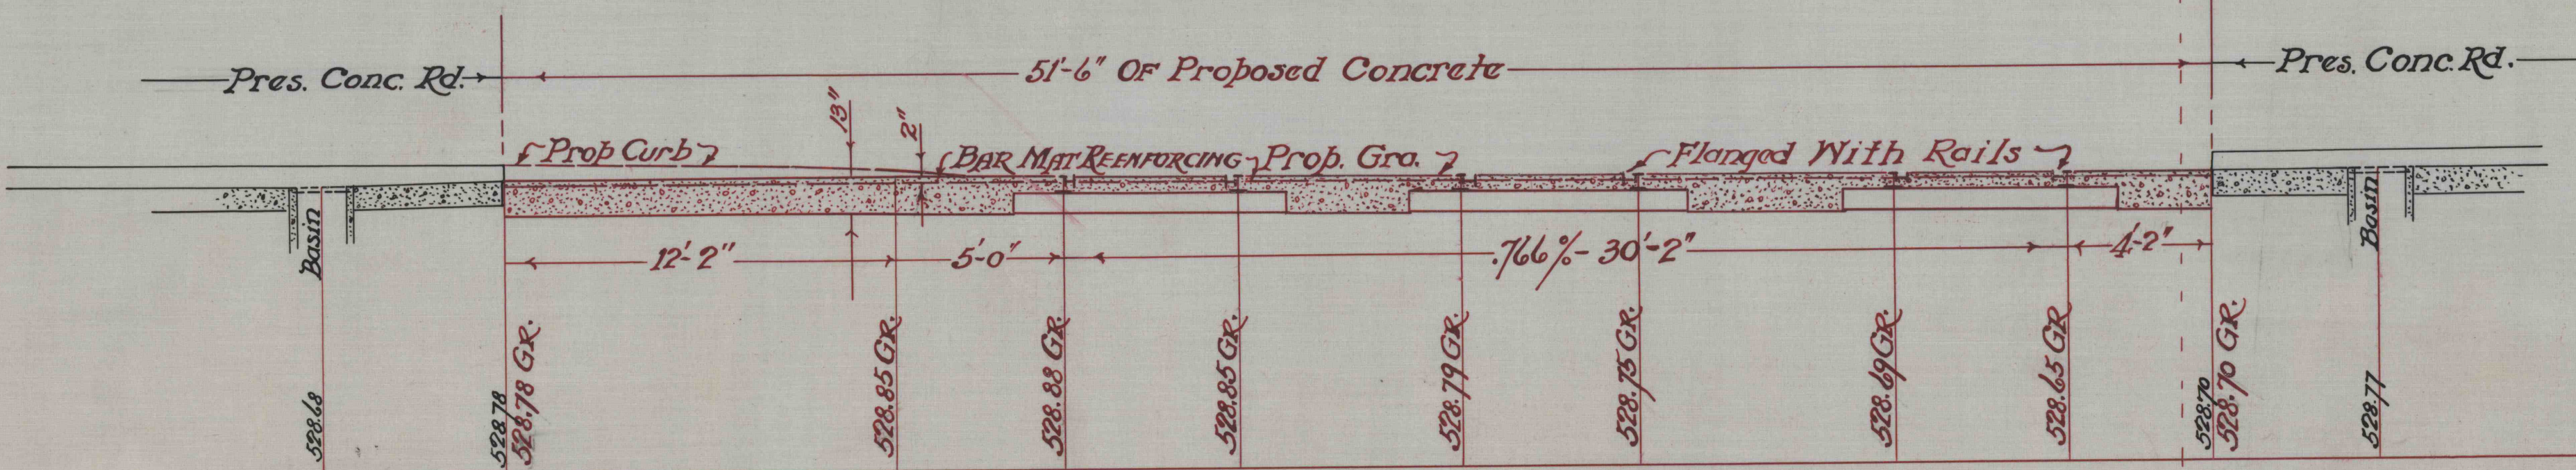

1/4 SECTION C-C' - AT PROPOSED GRADE LINE OF CURB SOUTH SIDE

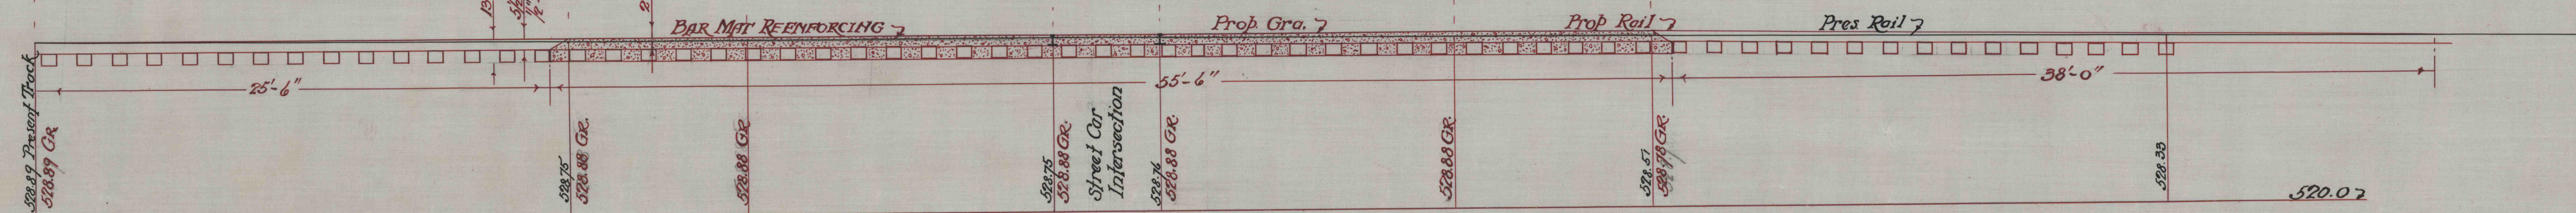

1/4 SECTION ALONG WEST RAIL - COLLY TRACK