


PENNSYLVANIA
DEPARTMENT OF HIGHWAYS
CROSS SECTIONS

Prelim X Sects BK 10126
District 4-0 Luzerne
County 4
Route 15
Sheet No. 9

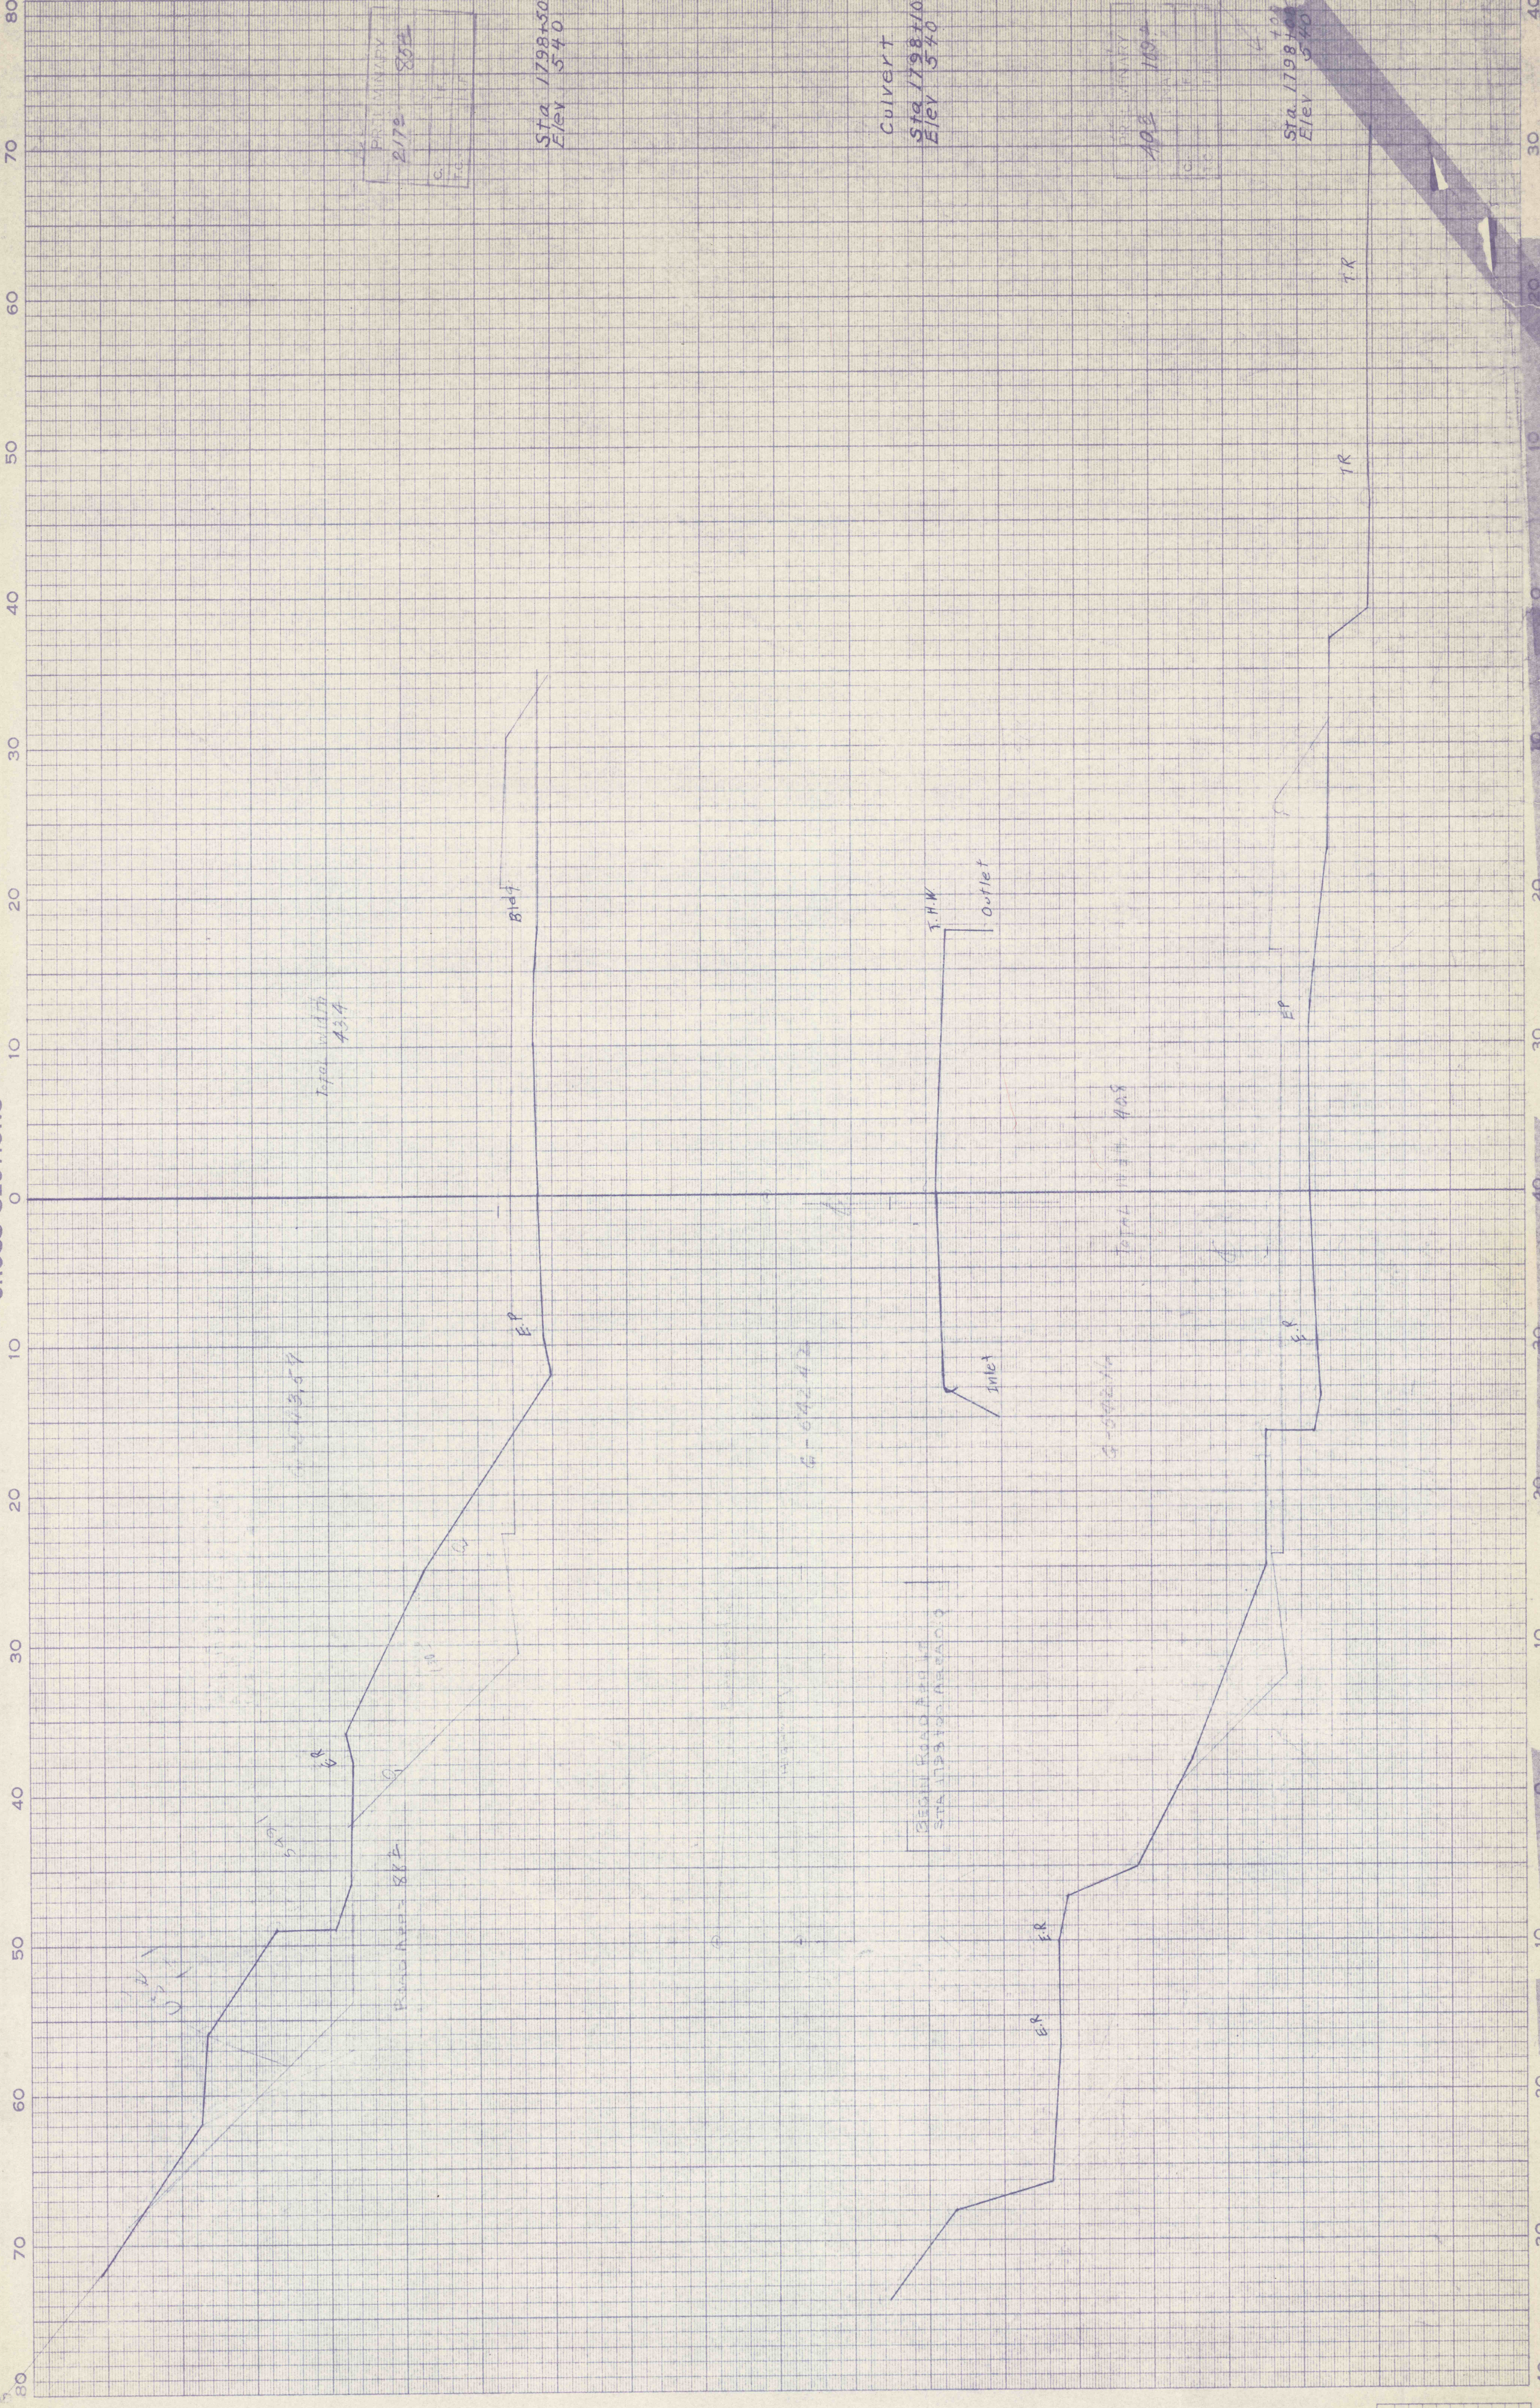

Application No.	
Route No.	
Original Prepared by	
Checked by	
For scale by	
Scale by	
Plotted by	
Checked by	
Drawn by	

1/4/85

1/4/85

SCALE 1 INCH=5 FEET

40 30 20 10 0 10 20 30 40 50 60 70 80