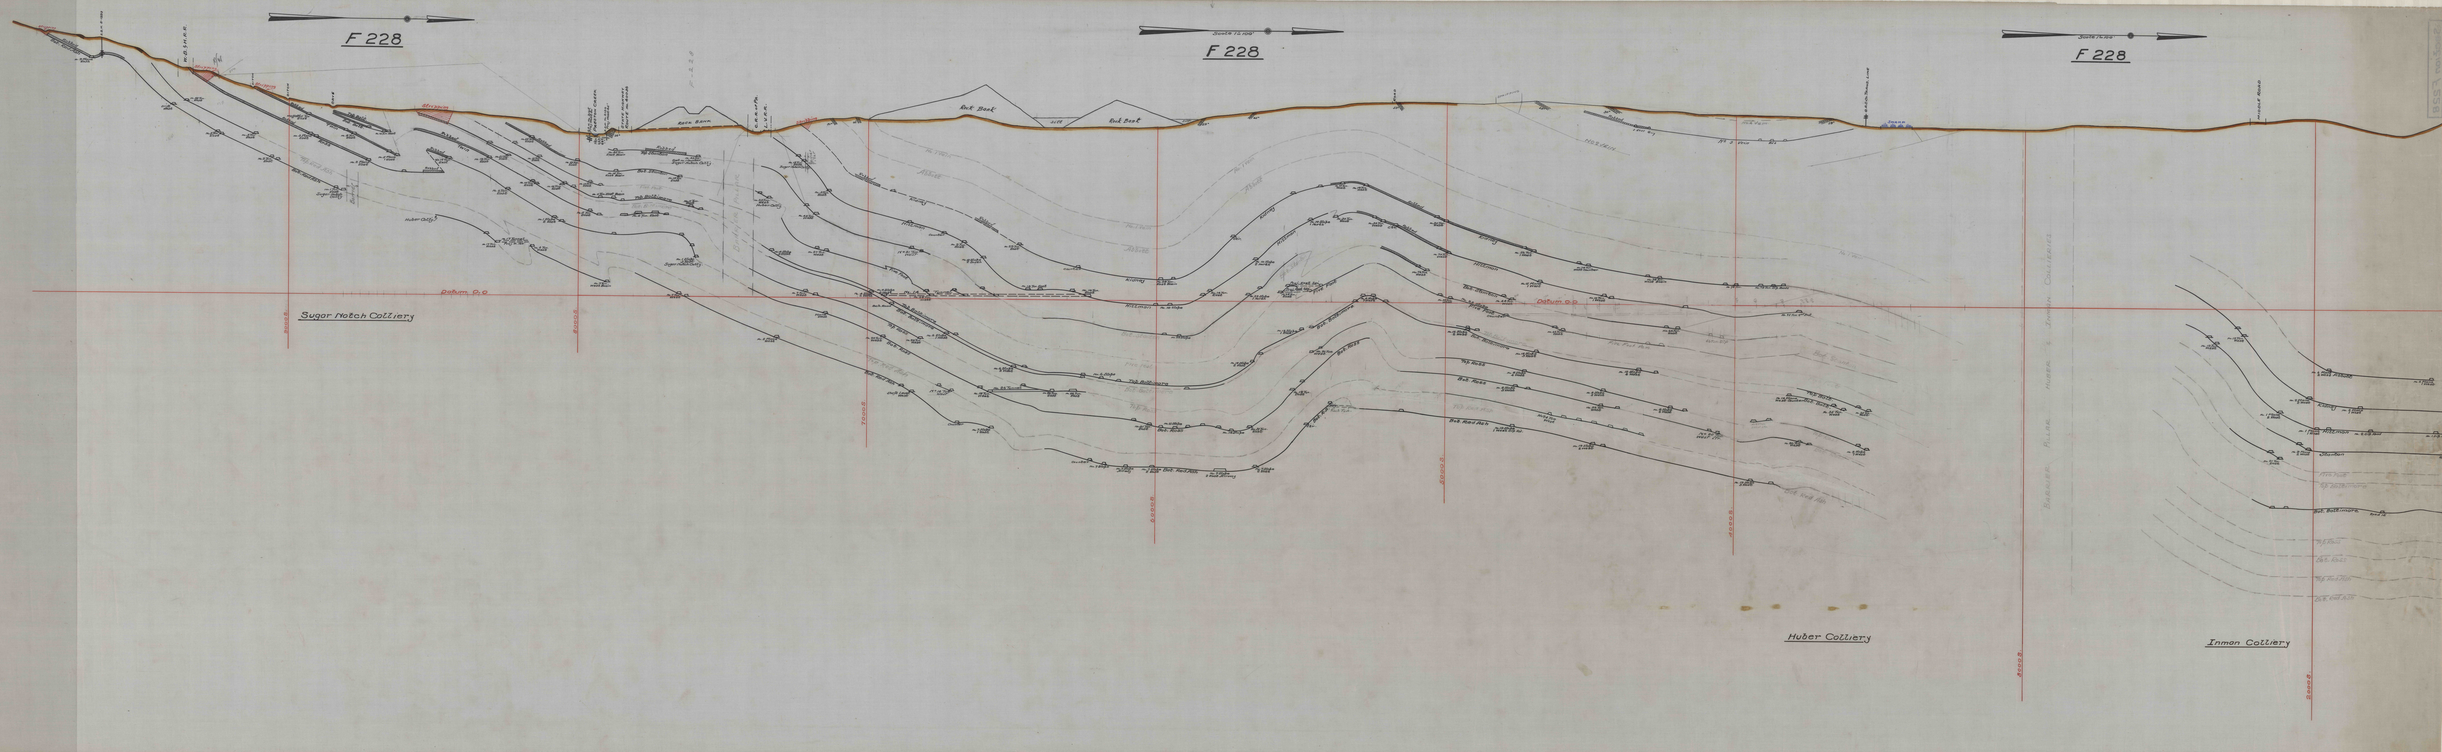

F 228
Scale 1" = 100'
F 228
Scale 1" = 100'
F 228
Stripping
Robbed
Bot. Red Ash
No. 3 Plane East
D.D.H. S-1293
W.B. & H.R.R.
Stripping
Ditch
Stripping
Ditch
Cave
Top Balt.
Bot. Balt.
Twin
Ross
Top Red Ash
Bot. Red Ash
No. 1 Tun. East Sugar Notch Colly.
Barrier
Huber Colly.
Stripping
Preston Creek
State Highway Route No. 40036
Rock Bank
C.R.R. of Pa.
L.V.R.R.
Top Stanton
Bot. Stanton
Five Foot
Top Baltimore
Bot. Baltimore
No. 23 Tun. West Huber Colly.
Barrier Pillar
Rock Bank
Rock Bank
Road
Stripping
No. 2 Vein
No. 3 Vein
Abbott
Kidney
Hillman
Snare
D.&H. Co. Line
Middle Road
Datum 0.0
Datum 0.0
Sugar Notch Colliery
Huber Colliery
Inman Colliery