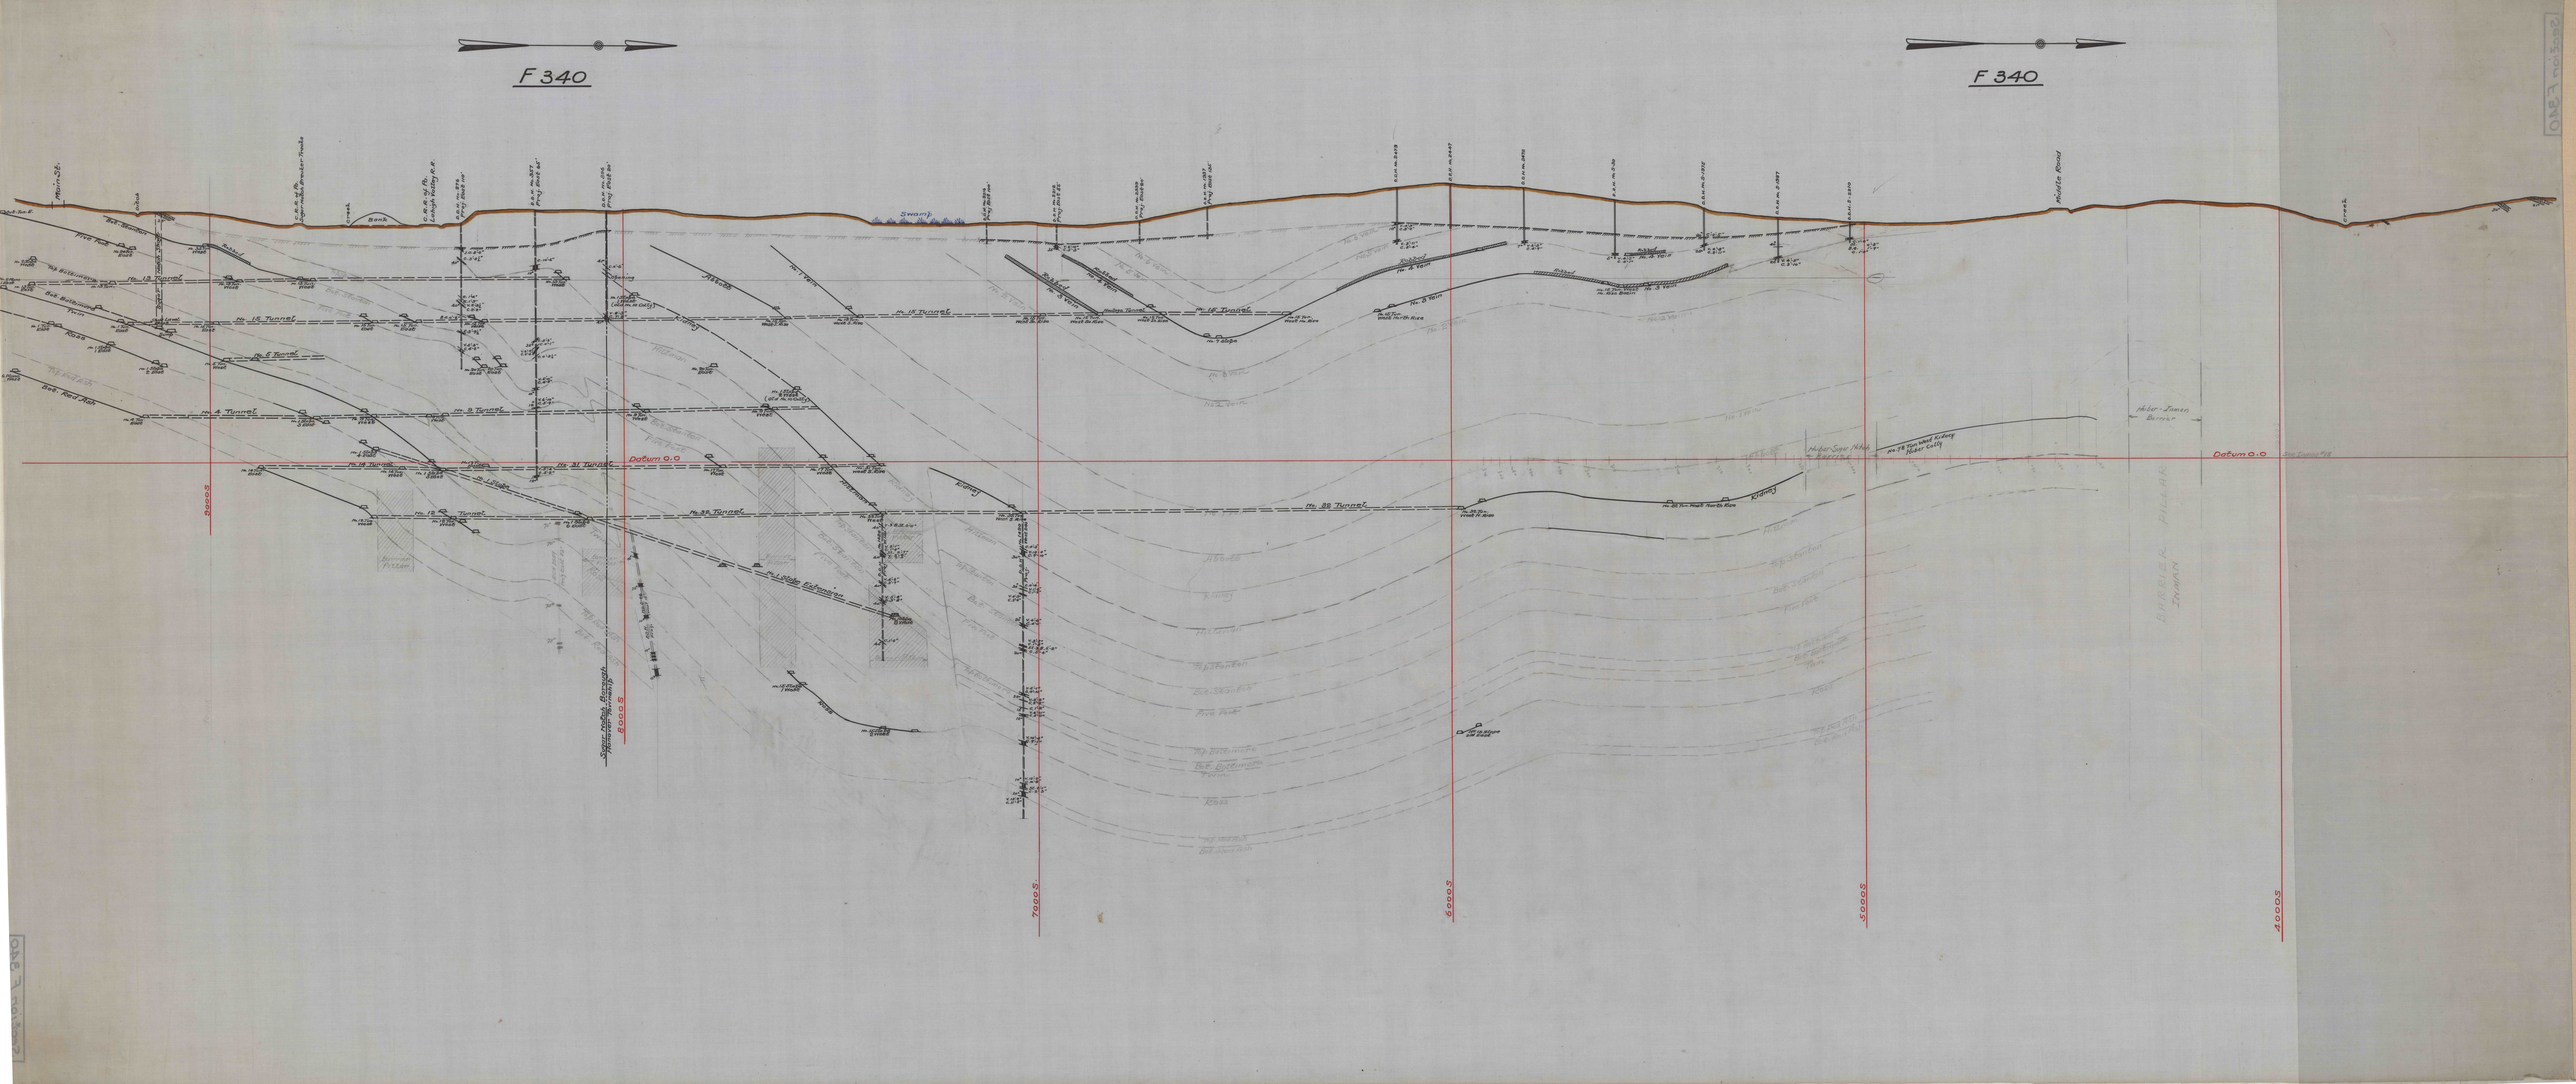
F 340
F 340
Datum 0.0
Datum 0.0
8000 S
7000 S
6000 S
5000 S
4000 S
Swamp
Creek
Bank
Main Rd.
Middle Road
Fire Road
No. 13 Tunnel
No. 12 Tunnel
No. 5 Tunnel
No. 4 Tunnel
No. 3 Tunnel
No. 31 Tunnel
No. 39 Tunnel
No. 18 Tunnel
No. 1 Tunnel
Middle Extension
Kidney
Hider-James Barrier
Hider Super Mine
Hider Valley
Hider-James Barrier
Section F 340