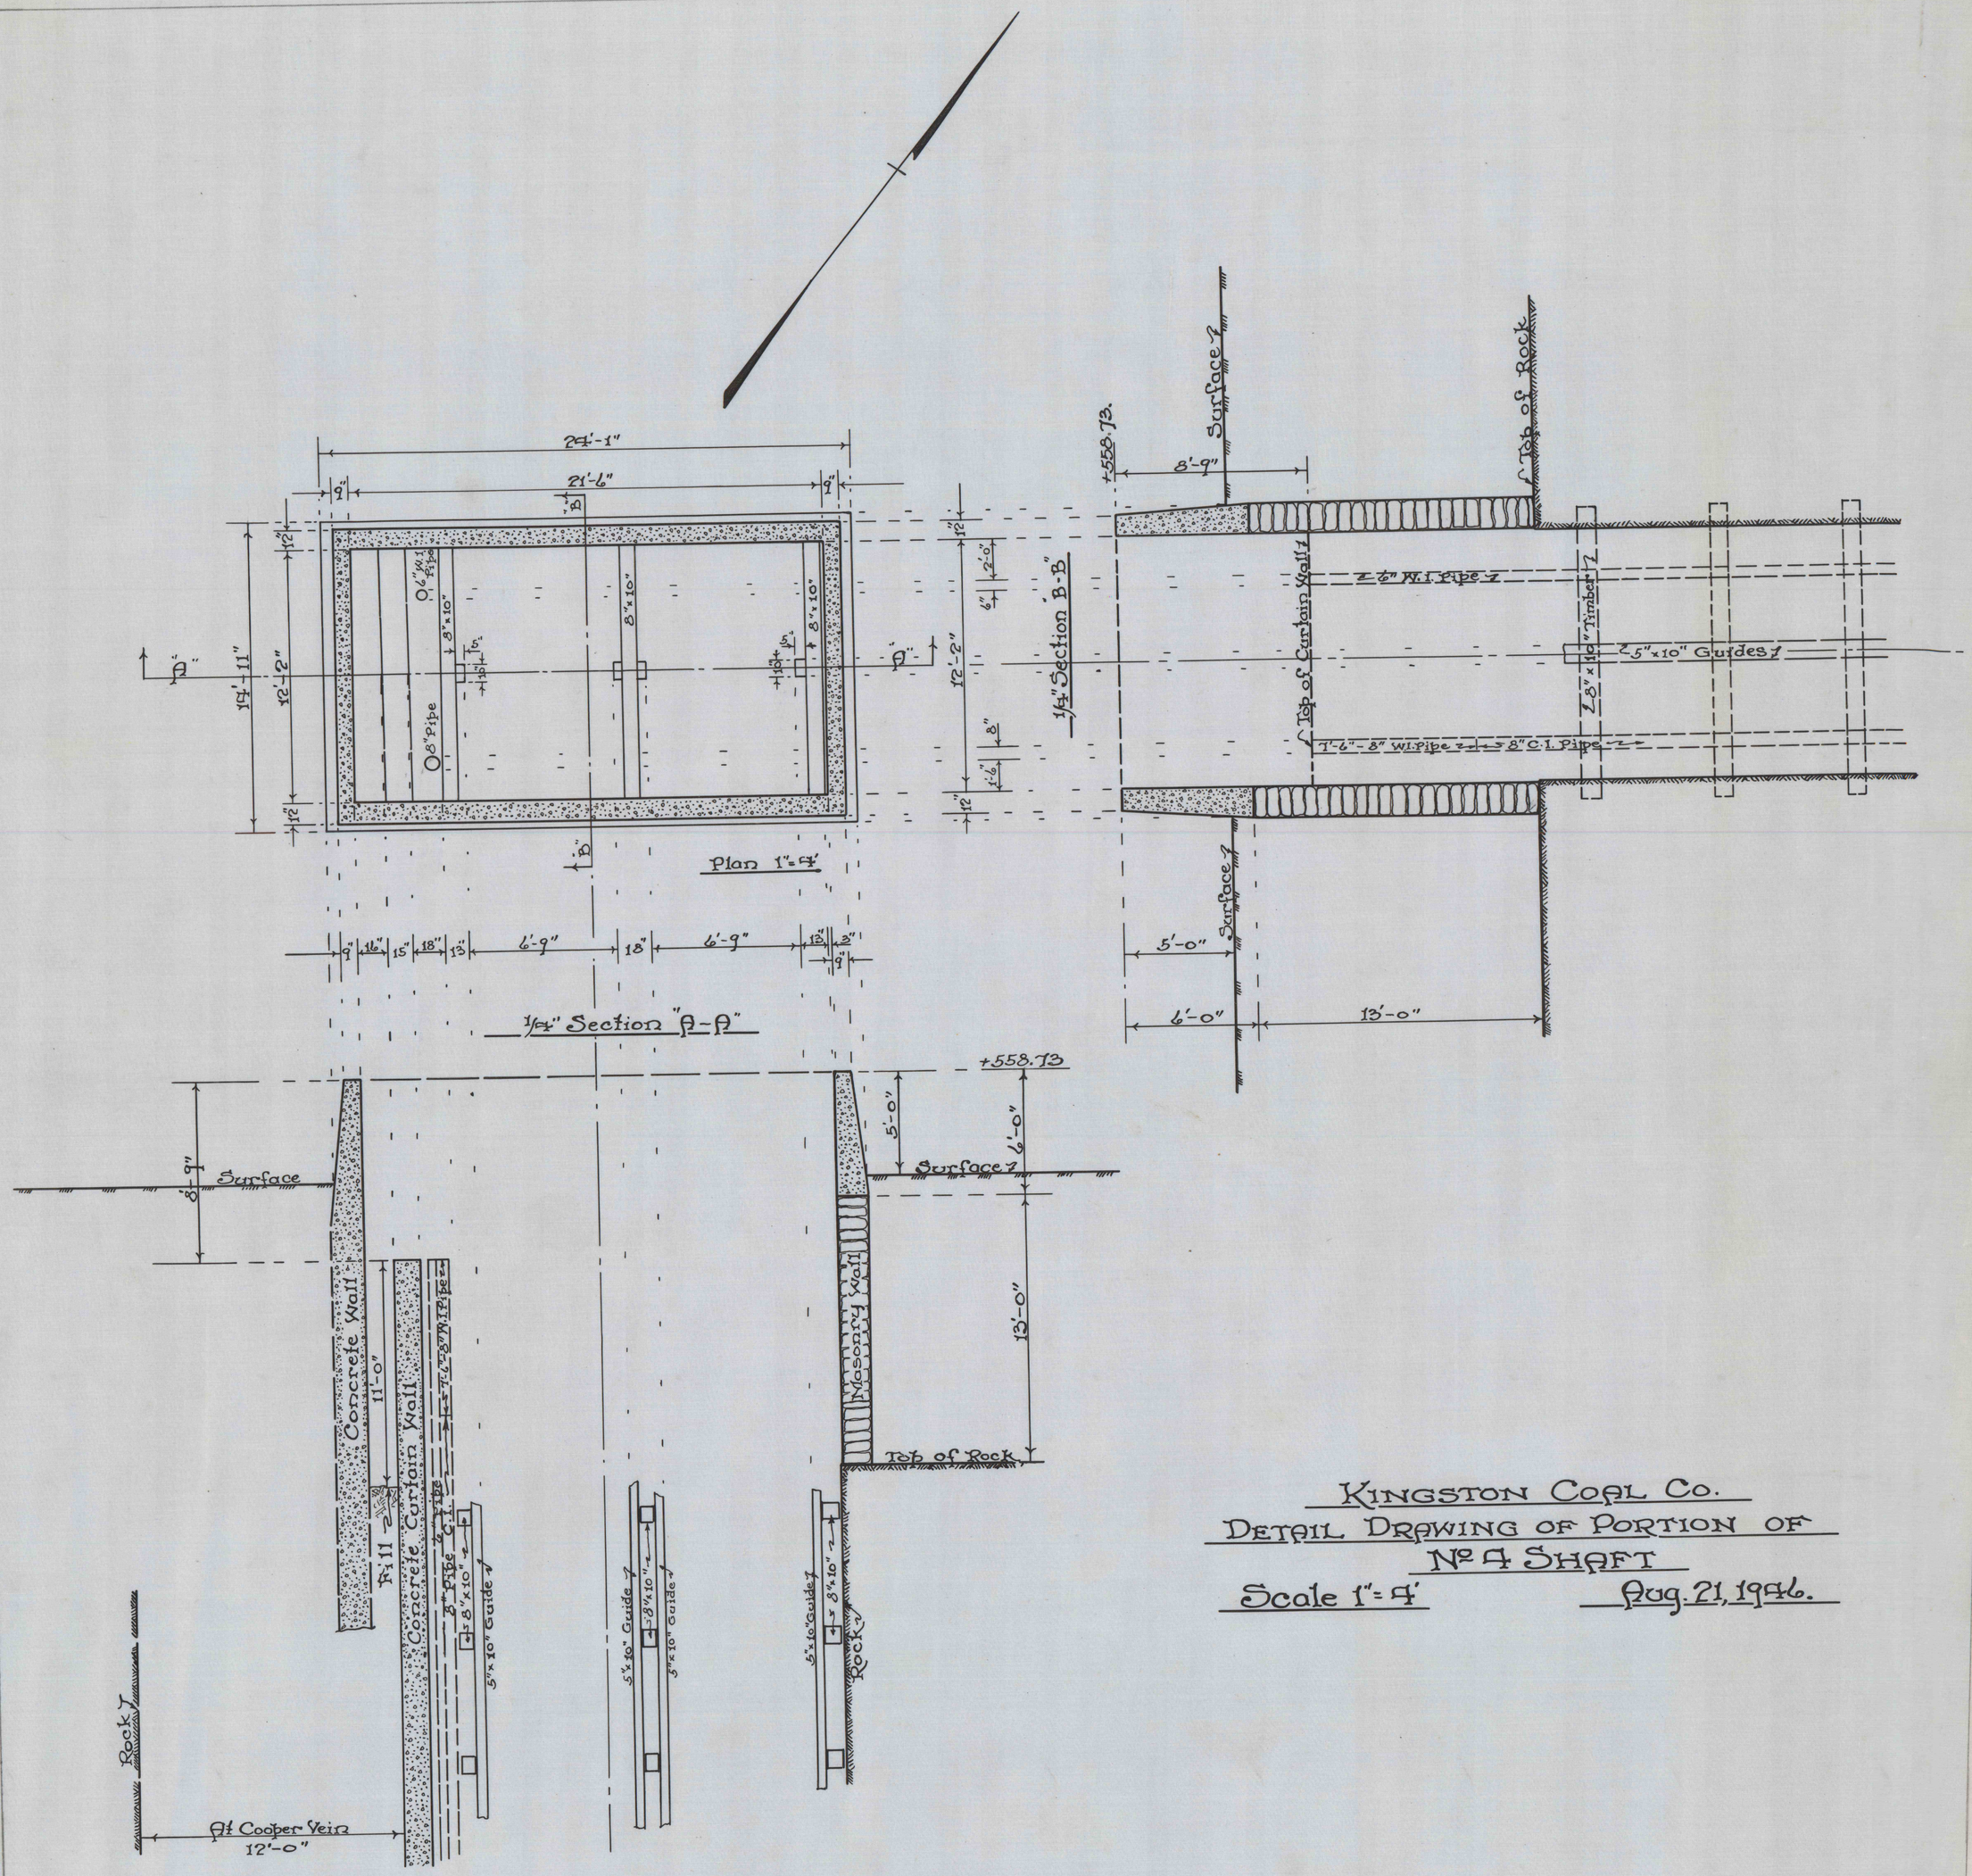

KINGSTON COAL CO.

DETAIL DRAWING OF PORTION OF

Nº 4 SHAFT

Scale 1" = 4'

Aug. 21, 1946.