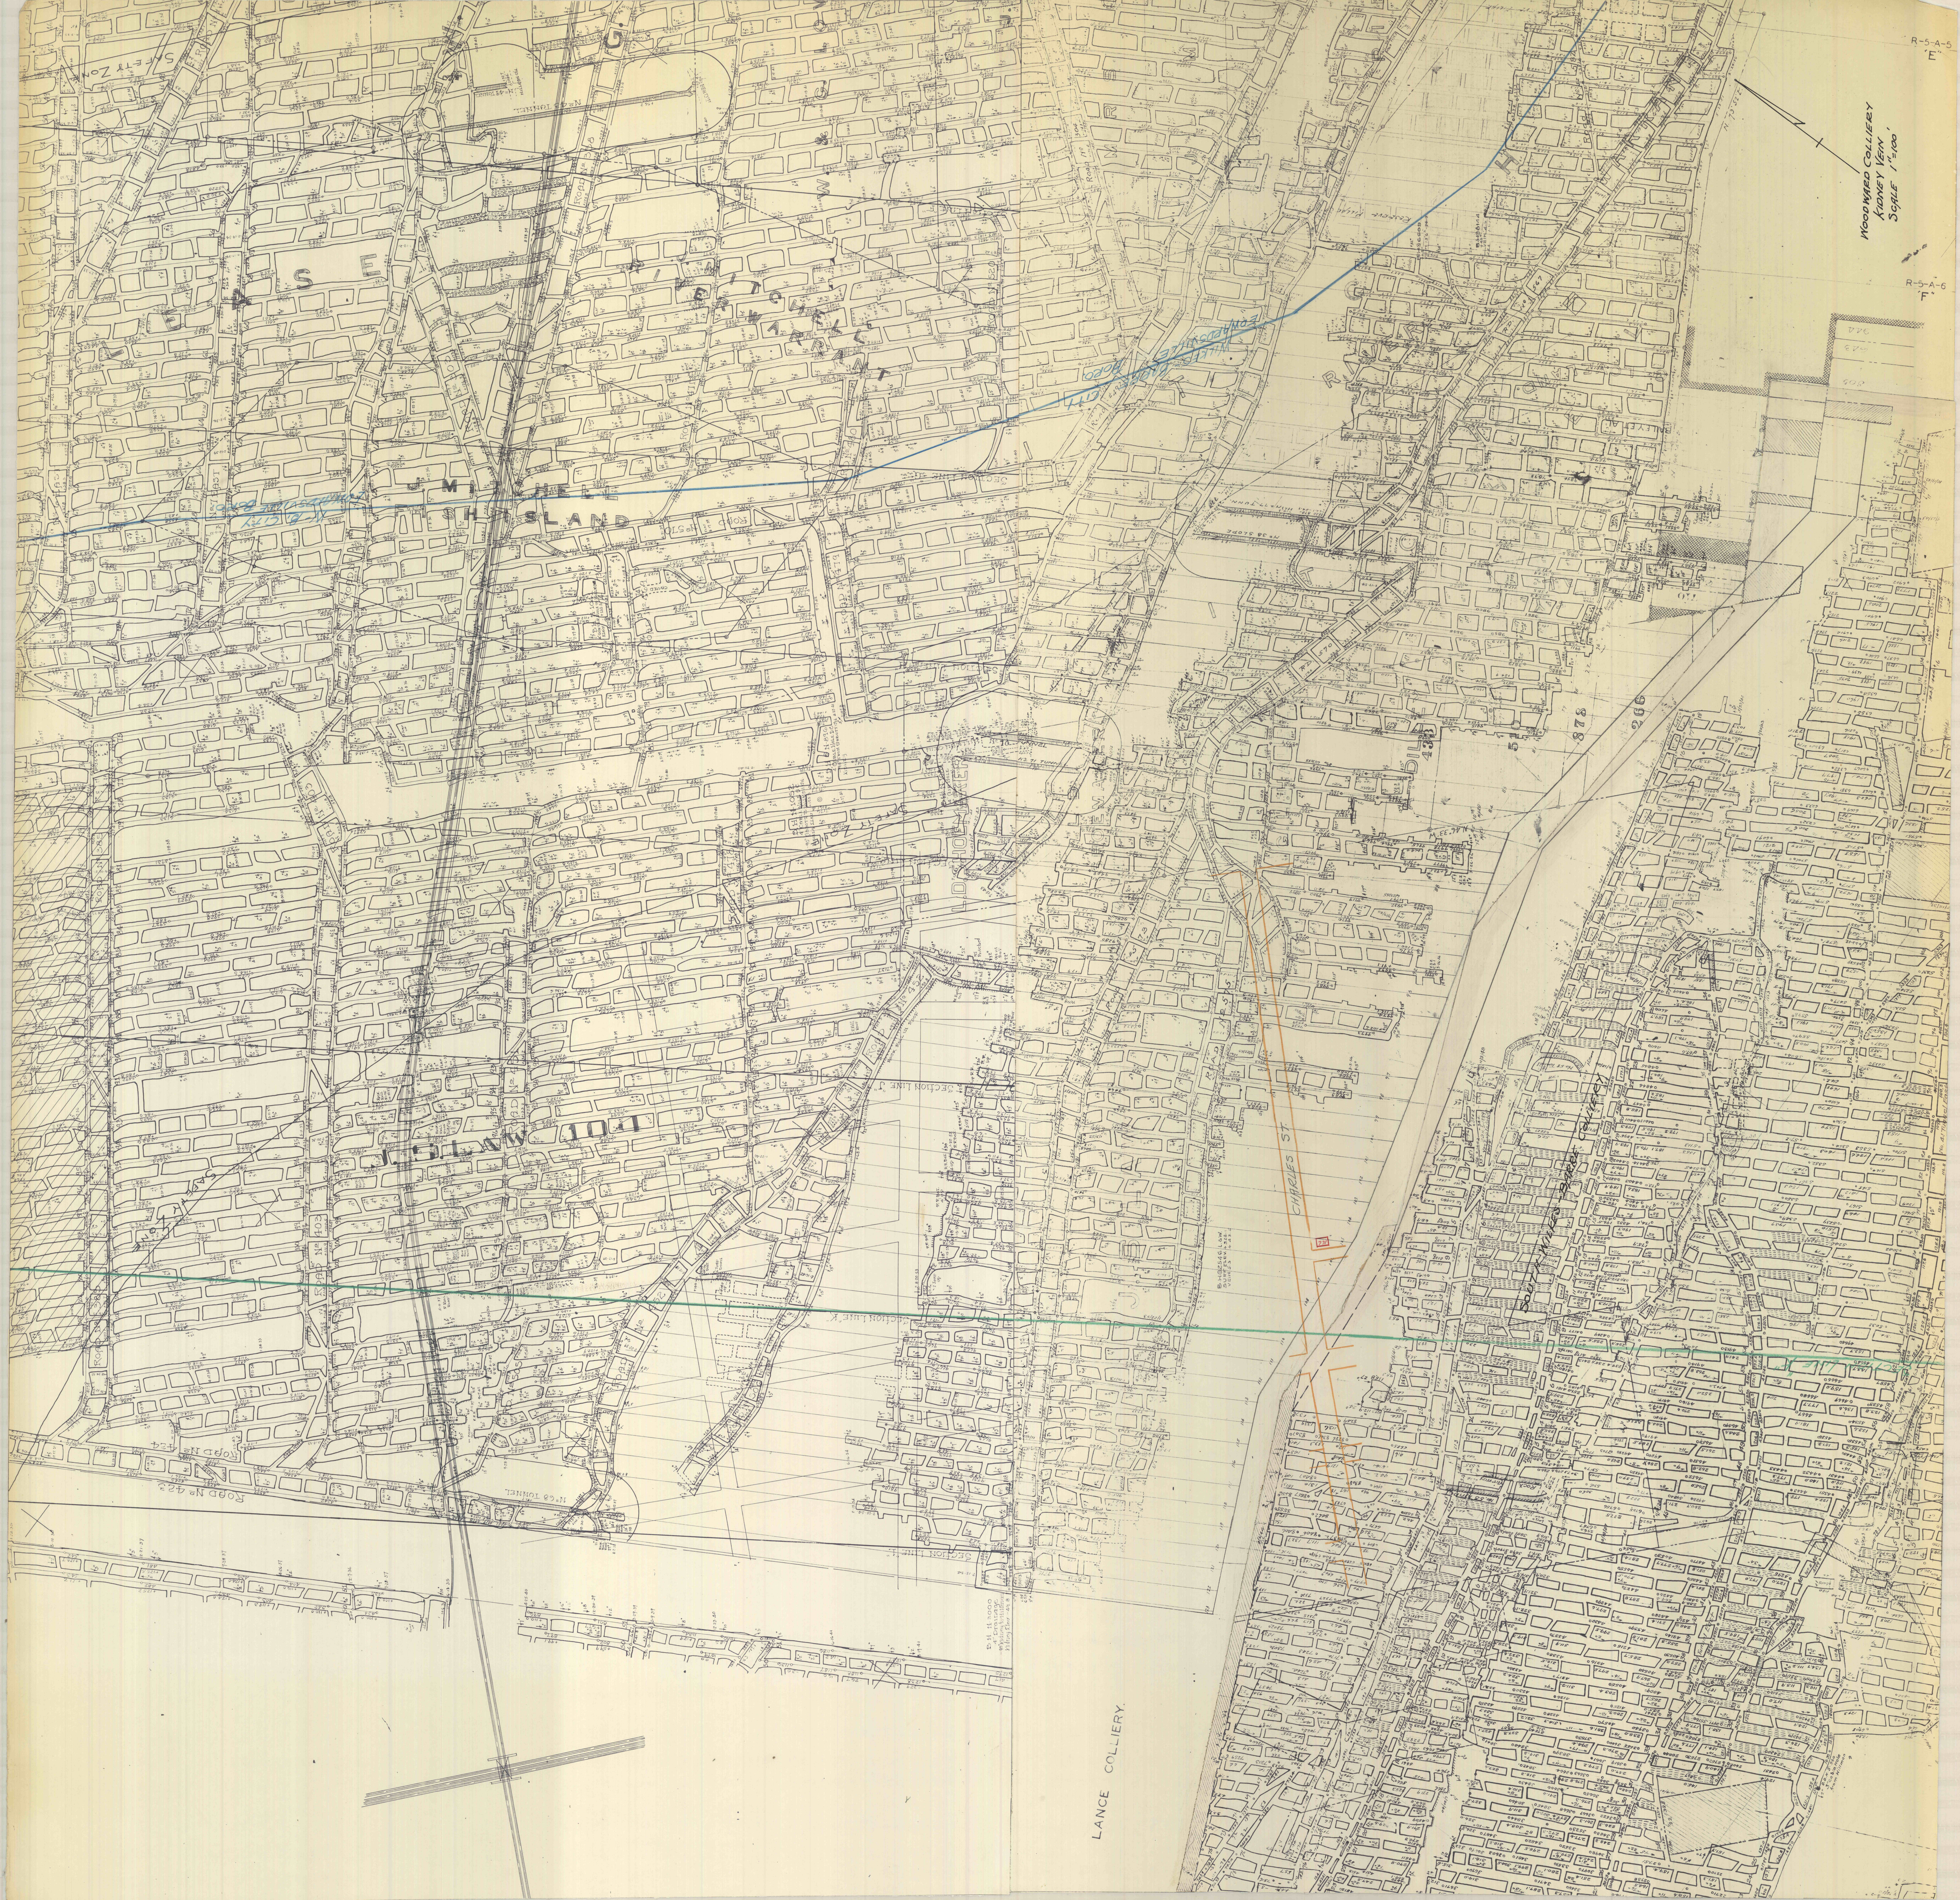
R-5-A-5
"E"
WOODWARD COLLIERY
KIDNEY VEIN
SCALE 1"=100'
R-5-A-6
"F"
SAFETY ZONE
LEASE
J. MITCHELL
FISH ISLAND
RIVER WARRANT
W.-B. CITY
EDWARDSVILLE BORO
WILKES-BARRE CITY
EDWARDSVILLE BORO
J. G. LAW 104
SAFETY ZONE
ROAD No 424
ROAD No 423
No 68 TUNNEL
No 49 TUNNEL
No 38 SLOPE
No 70 TUNNEL
No 71 TUNNEL
SECTION LINE
SECTION LINE "J"
SECTION LINE "K"
SECTION LINE "I"
Reserve Pillar
CHARLES ST.
SOUTH WILKES-BARRE COLLIERY
LANCE COLLIERY
No 58 Tunnel
No 53 Tunnel
ROAD No 520
ROAD No 480
ROAD No 570
ROAD No 403
ROAD No 385
ROAD No 452
RD. No 567
RD. 570
878
266
438
344
643
805