


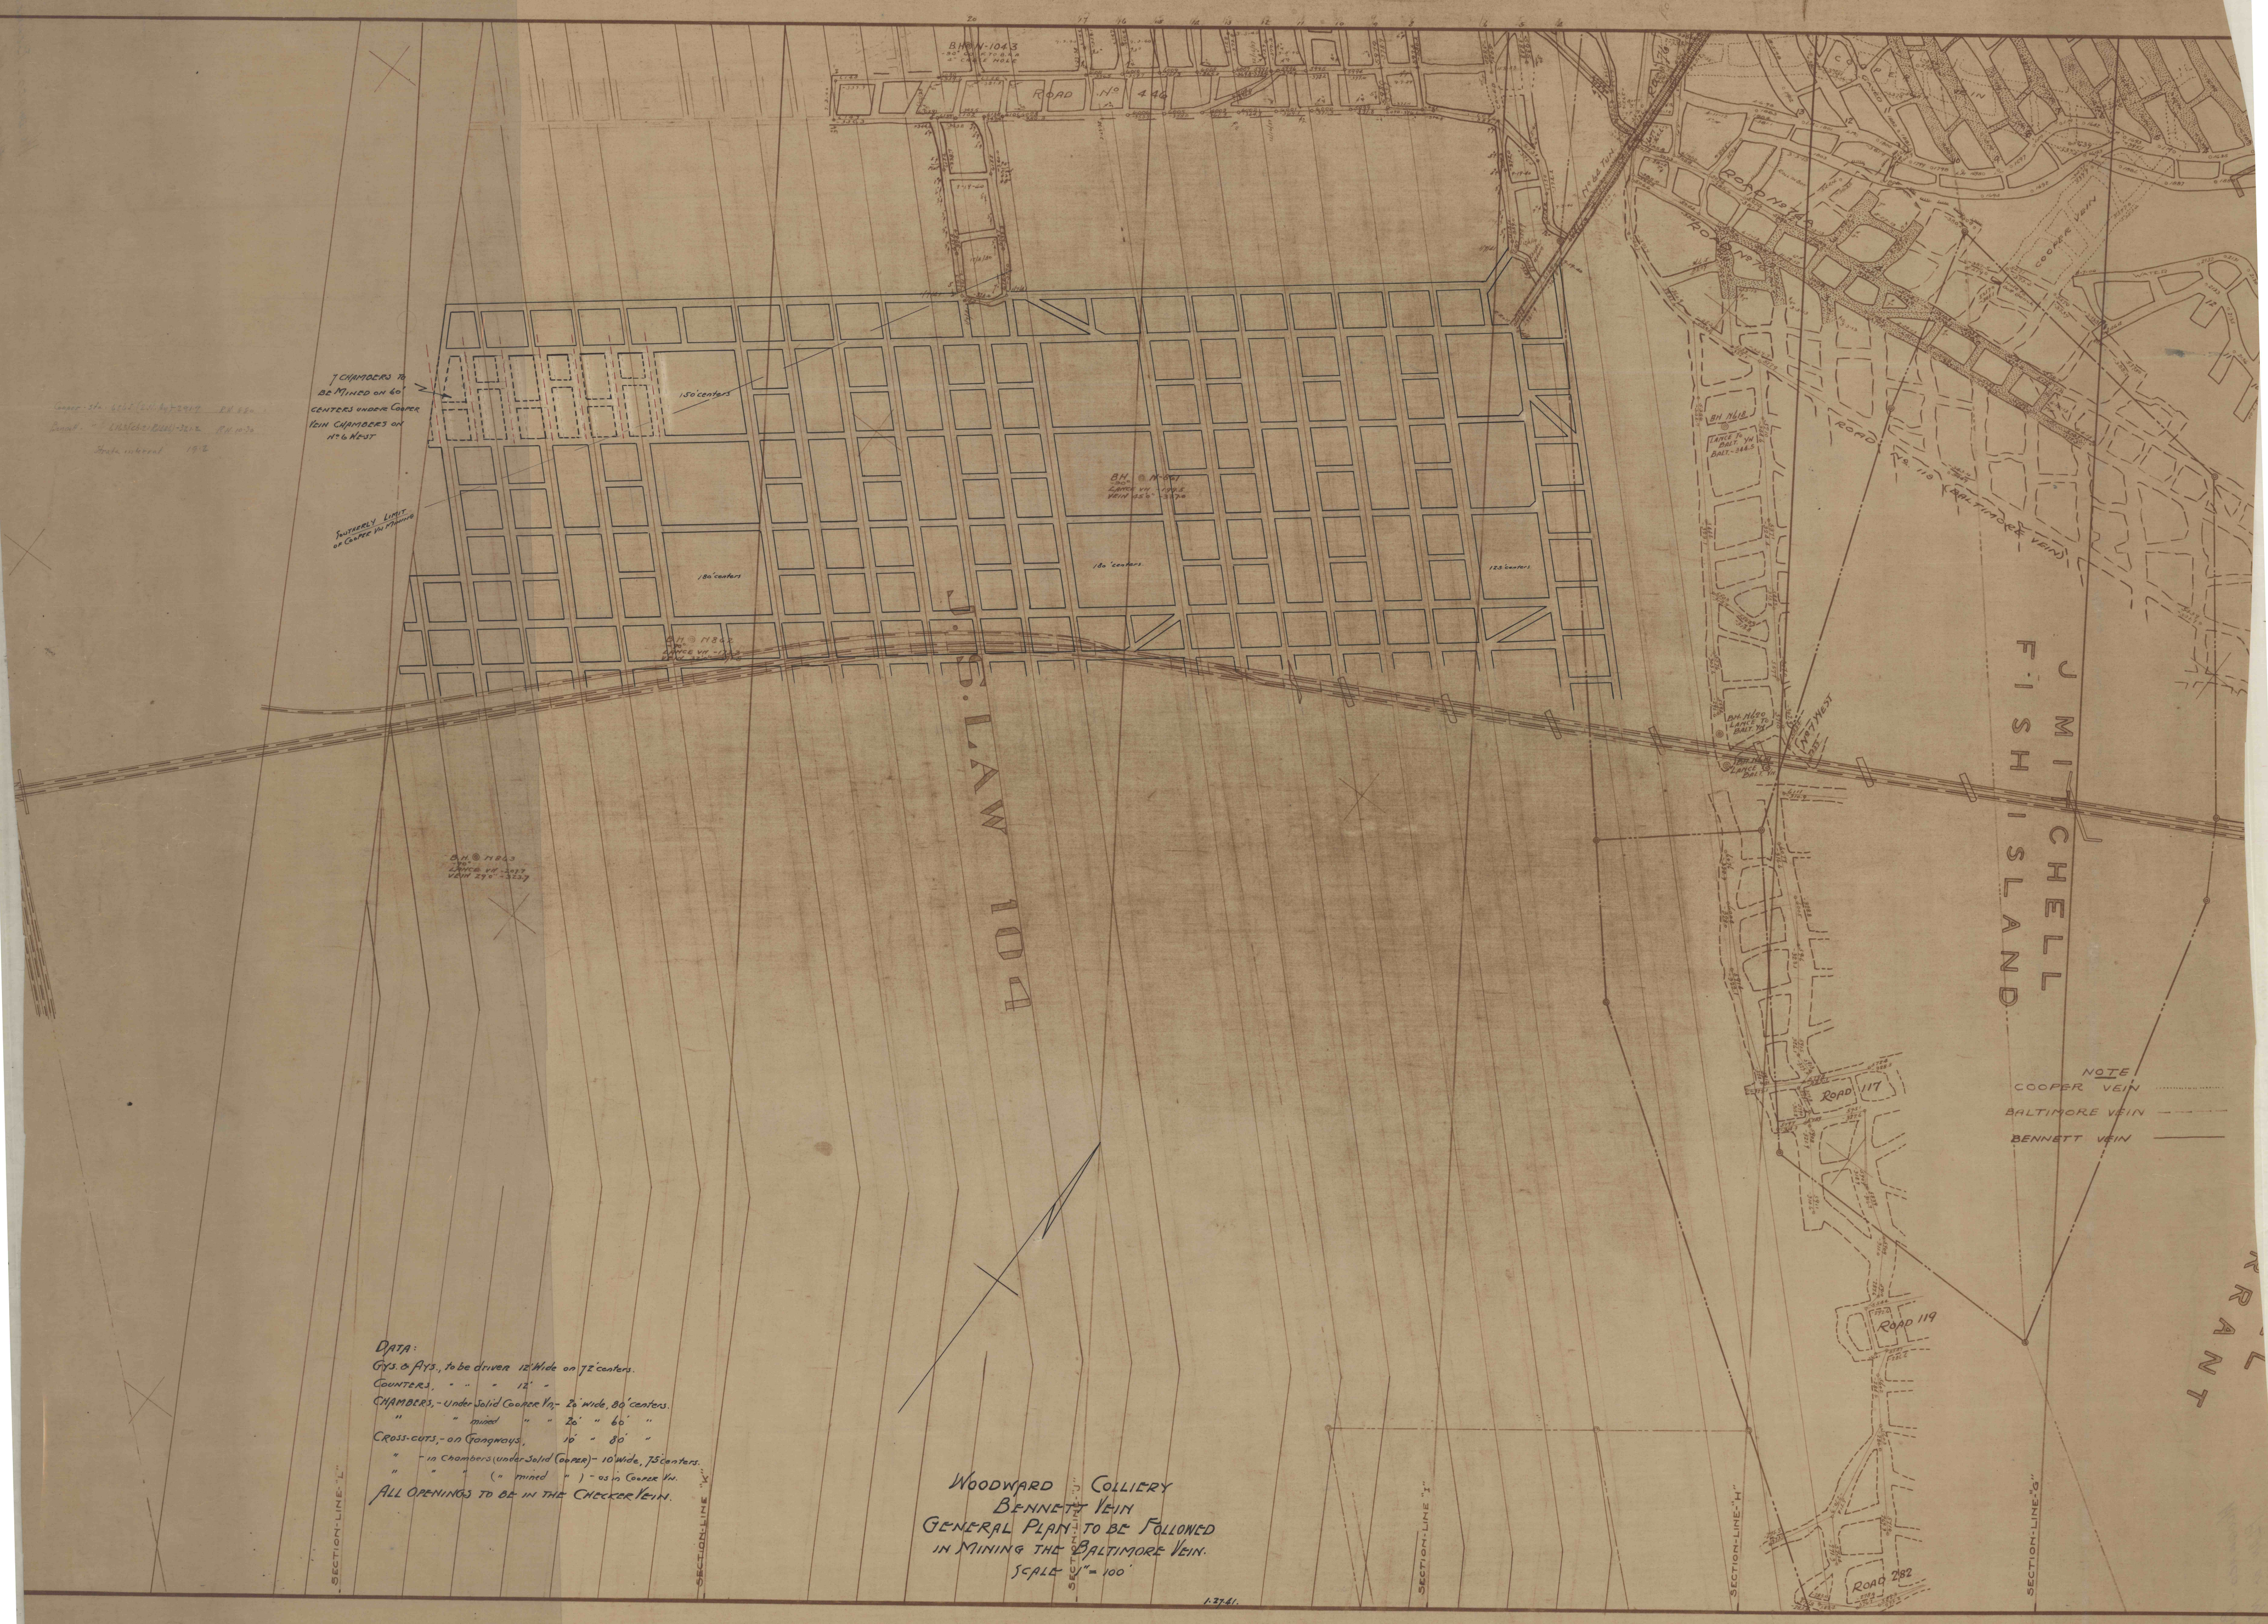

DATA:

GYS. & FYS., to be driven 12" wide on 7 1/2" centers.

COUNTERS, " " " 12" "

CHAMBERS, - on Solid Copper 1 1/2" - 2 1/2" wide, 80" centers.

" " " mixed " " 20" " 60" "

Cross-cuts, - on Gageways, 10" " 80" "

" - in Chambers, - on Solid Copper - 10 wide, 7 1/2" centers.

" " " " (" mixed ") - 10 in Copper W.

ALL OPENINGS TO BE IN THE CHECKER VEIN.

WOODWARD COLLIERY
BENNETT VEIN
GENERAL PLAN TO BE FOLLOWED
IN MINING THE BALTIMORE VEIN.
SCALE "1" = 100'

NOTE
COOPER VEIN
BALTIMORE VEIN
BENNETT VEIN