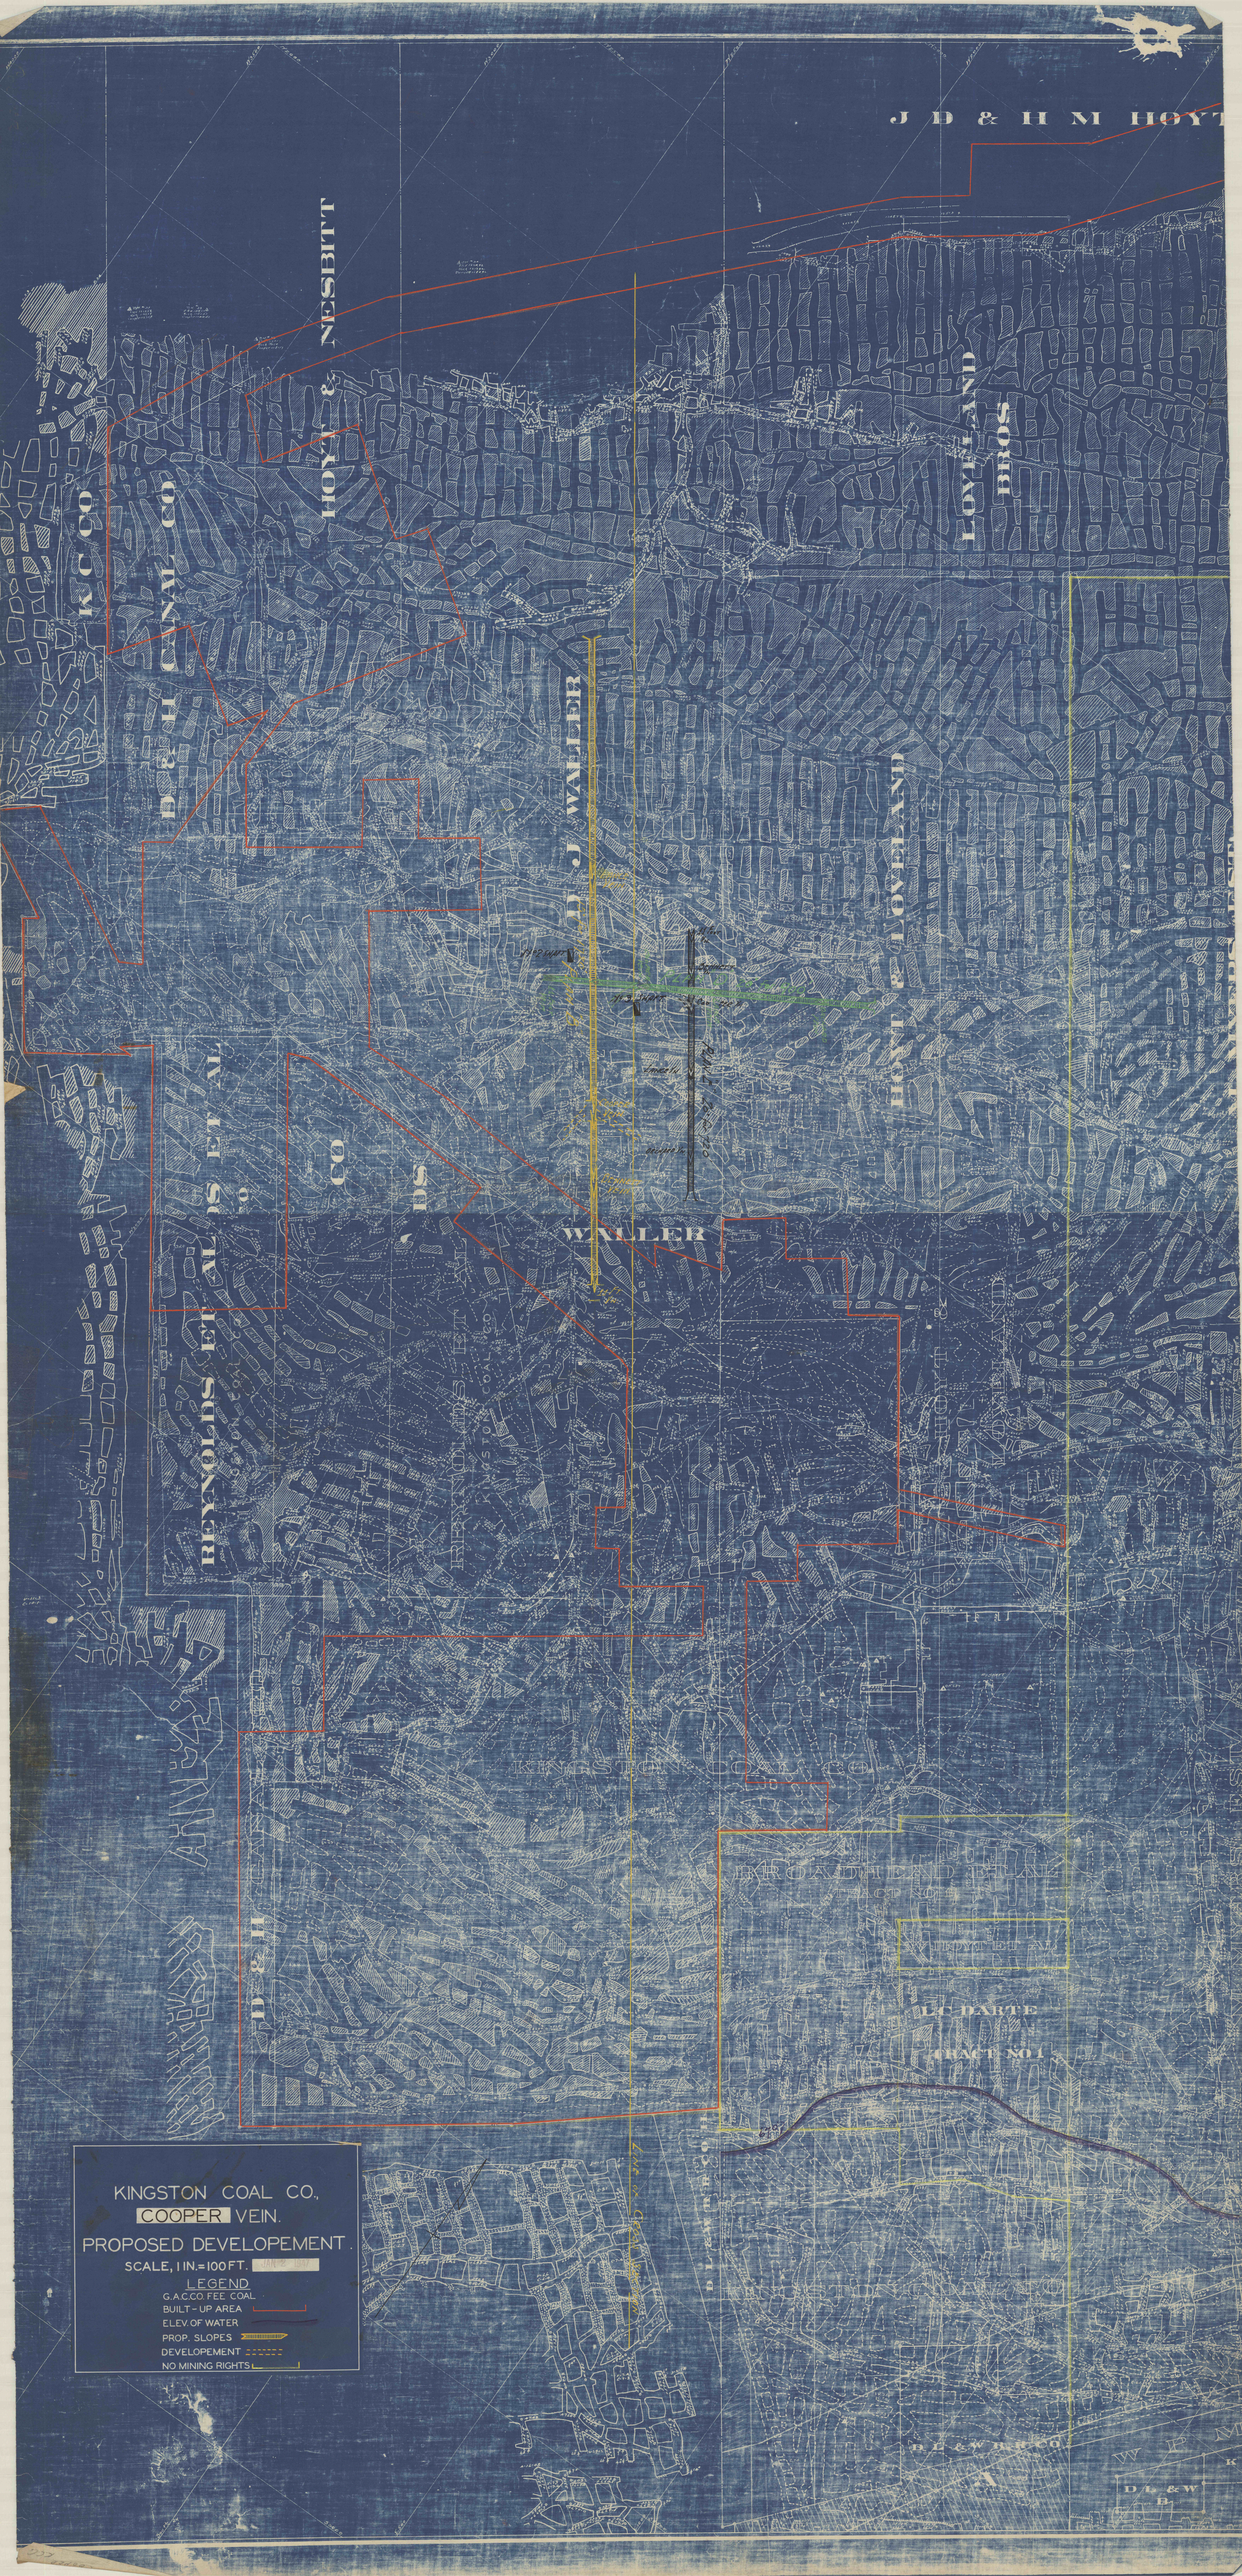J D & H M HOYT
HOYT & NESBITT
K C CO
D & H CANAL CO
D J WALLER
LOVELAND BROS
HOYT & LOVELAND
REYNOLDS ET AL
WALLER
D & H
KINGSTON COAL CO.,
COOPER VEIN.
PROPOSED DEVELOPEMENT.
SCALE, 1 IN.=100 FT. JAN 2 1947
LEGEND
G.A.C.CO. FEE COAL
BUILT-UP AREA
ELEV. OF WATER
PROP. SLOPES
DEVELOPEMENT
NO MINING RIGHTS