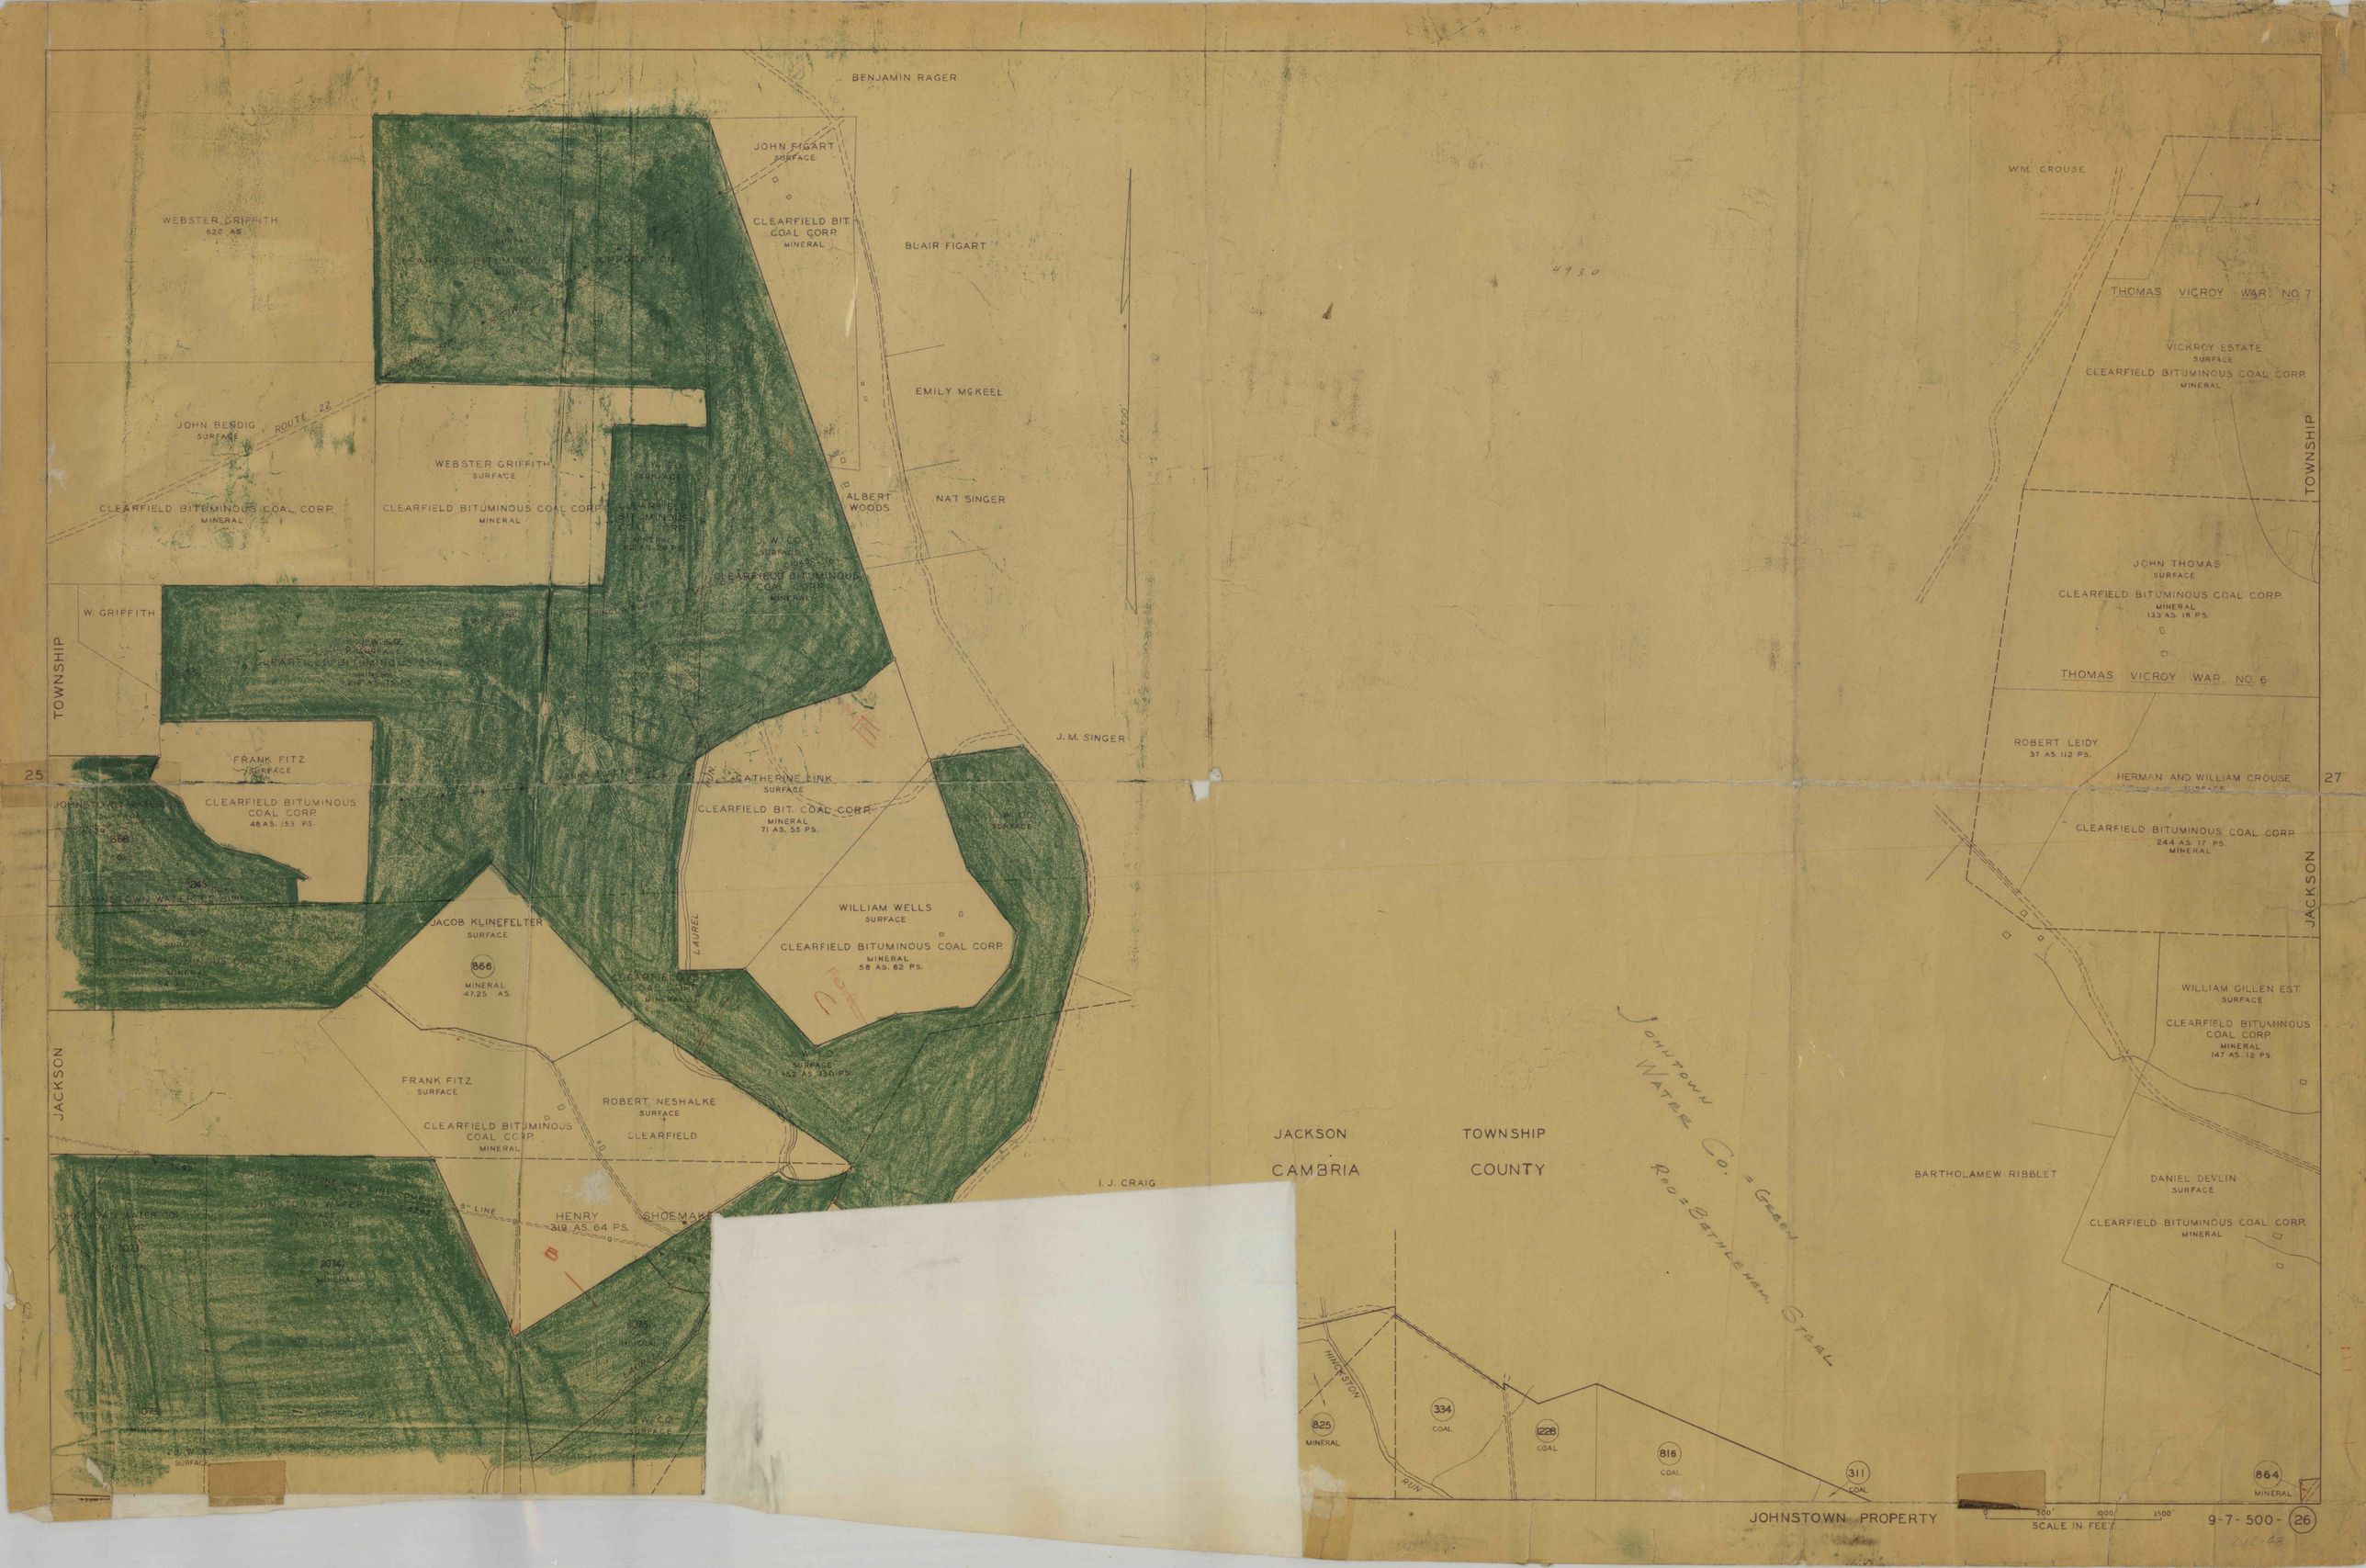

BENJAMIN RAGER
JOHN FIGART SURFACE
CLEARFIELD BIT. COAL CORP. MINERAL
BLAIR FIGART
WEBSTER GRIFFITH 620 AS.
EMILY McKEEL
JOHN BENDIG SURFACE
ROUTE 22
WEBSTER GRIFFITH SURFACE
CLEARFIELD BITUMINOUS COAL CORP. MINERAL
ALBERT WOODS
NAT SINGER
W. GRIFFITH
TOWNSHIP
FRANK FITZ SURFACE
CLEARFIELD BITUMINOUS COAL CORP. 48 AS. 153 PS.
CATHERINE LINK SURFACE
CLEARFIELD BIT. COAL CORP. MINERAL 71 AS. 55 PS.
J. M. SINGER
WILLIAM WELLS SURFACE
CLEARFIELD BITUMINOUS COAL CORP. MINERAL 58 AS. 62 PS.
JACOB KLINEFELTER SURFACE
866 MINERAL 47.25 AS.
LAUREL
JACKSON
FRANK FITZ SURFACE
CLEARFIELD BITUMINOUS COAL CORP. MINERAL
ROBERT NESHALKE SURFACE
CLEARFIELD
HENRY 319 AS. 64 PS.
SHOEMAKE
I. J. CRAIG
JACKSON TOWNSHIP
CAMBRIA COUNTY
JOHNSTOWN WATER CO. = GREEN
RED = BETHLEHEM STEEL
HINCKSTON RUN
825 MINERAL
334 COAL
1228 COAL
816 COAL
311 COAL
864 MINERAL
JOHNSTOWN PROPERTY
SCALE IN FEET
9-7-500-26
25
27
WM. CROUSE
THOMAS VICROY WAR. NO. 7
VICKROY ESTATE SURFACE
CLEARFIELD BITUMINOUS COAL CORP. MINERAL
JOHN THOMAS SURFACE
CLEARFIELD BITUMINOUS COAL CORP. MINERAL 133 AS. 18 PS.
THOMAS VICROY WAR. NO. 6
ROBERT LEIDY 37 AS. 112 PS.
HERMAN AND WILLIAM CROUSE SURFACE
CLEARFIELD BITUMINOUS COAL CORP. 244 AS. 17 PS. MINERAL
WILLIAM GILLEN EST. SURFACE
CLEARFIELD BITUMINOUS COAL CORP. MINERAL 147 AS. 12 PS.
BARTHOLAMEW RIBBLET
DANIEL DEVLIN SURFACE
CLEARFIELD BITUMINOUS COAL CORP. MINERAL